

Registered Land Surveyors
— Office 10 Miles East of Lakewood on County Trunk F —
Box 171
Athelstane, Wisconsin 54104
Telephone
1-715-757-3734

Sheet 1 of 2 sheets

Part of the East $\frac{1}{2}$ of the South West Quarter in Section 29, Township 34,
North, Range 15 East, Town of Wabeno, Forest County, Wisconsin.

LOT to scale only) LOT SCALE 1 in. = 200 ft

E. & W. $\frac{1}{4}$ line S. $89^{\circ} 16' 54''$ E. REC. DIST. by U.S.F.

1313.85



Found 6' cement post set by N.H. Smith



found U.S.F. MONUMENT, S



RECOVERED 1' pipe

N. E. $\frac{1}{4}$ of the S.W. QUARTER TOTAL Ac. 40.25

1320.5569

S 89° 13' 47" E

S.E. $\frac{1}{4}$ of the S.W. QUARTER

TOTAL Ac. 40.25 including ELLIOT RD.

! AC. in ELLIOTT RD.

5.01 Ac reserved by owner

BALANCE LEFT = total of 74.48 Ac

in the East $\frac{1}{2}$ of the S.W. Quarter.

Ba1 34.25 Ac.

S 89° 10' 42" E.

500.0

RESERVED by
OWNER

5.01 Ac

N. 00° 49' 18" E.

436.48

it

500.0

436.48

436.48

118

S. 00470 W.

235

219.11

33
ELLOIT RD

S. SEC. LINE N. 89° 10' 46" W. 1327.95 Rec.

REC. By U. S. F.

SW. SEC. COR
6" CEMENT COR
ROUND

N. H. Smith
Orig. Note's
FOREST CO.





Copy of

Field notes of M. H. Smith, C.E. and Land Surveyor, E-660, in Section 21, 22, 27, and 28, Township 34 North, Range 15 East, Town of Wabeno, Forest County, Wisconsin.

Date of Survey 1899 to 1920

Paul H. Smith This being a true & accurate copy of
DATED NOV. 25, 1979 PLS. S-1125 said field notes


SURVEY FOR: HERBERT HARRIS
TOWN OF WABENO
FOREST COUNTY WISCONSIN

DRAWN D.W.H.
CHECKED D.D.R.

DATE
11/14/77

of 1 sheet
FILE NO
S - 716

DETAIL "A"

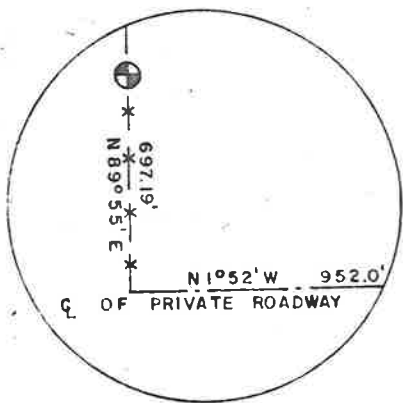


SECTION 28
T.34N. - R.15E.

NORTH

NORTH IS REFERENCED TO
THE EAST LINE OF SEC-
TION 28, T.34N, R.15E,
WHICH IS ASSUMED TO
BEAR N 10° 31' W.

DESCRIPTION FOR
PRIVATE ROADWAY

THE CENTERLINE OF A ROAD-
WAY IN THE NE 1/4 OF THE
SE 1/4 OF SECTION 28,
T.34N, R.15E, TOWN OF WA-
BENO, FOREST COUNTY, WIS-
CONSIN, MORE FULLY DES-
CRIBED AS FOLLOWS:
COMMENCING AT THE N.W.
CORNER OF THE SE 1/4 OF
THE SE 1/4 OF SAID SEC-
TION 28; THENCE 139° 55' E
ALONG THE 1/16 LINE 697.19
FEET TO THE POINT OF
BEGINNING; THENCE N 10° 52' W
952.00 FEET.

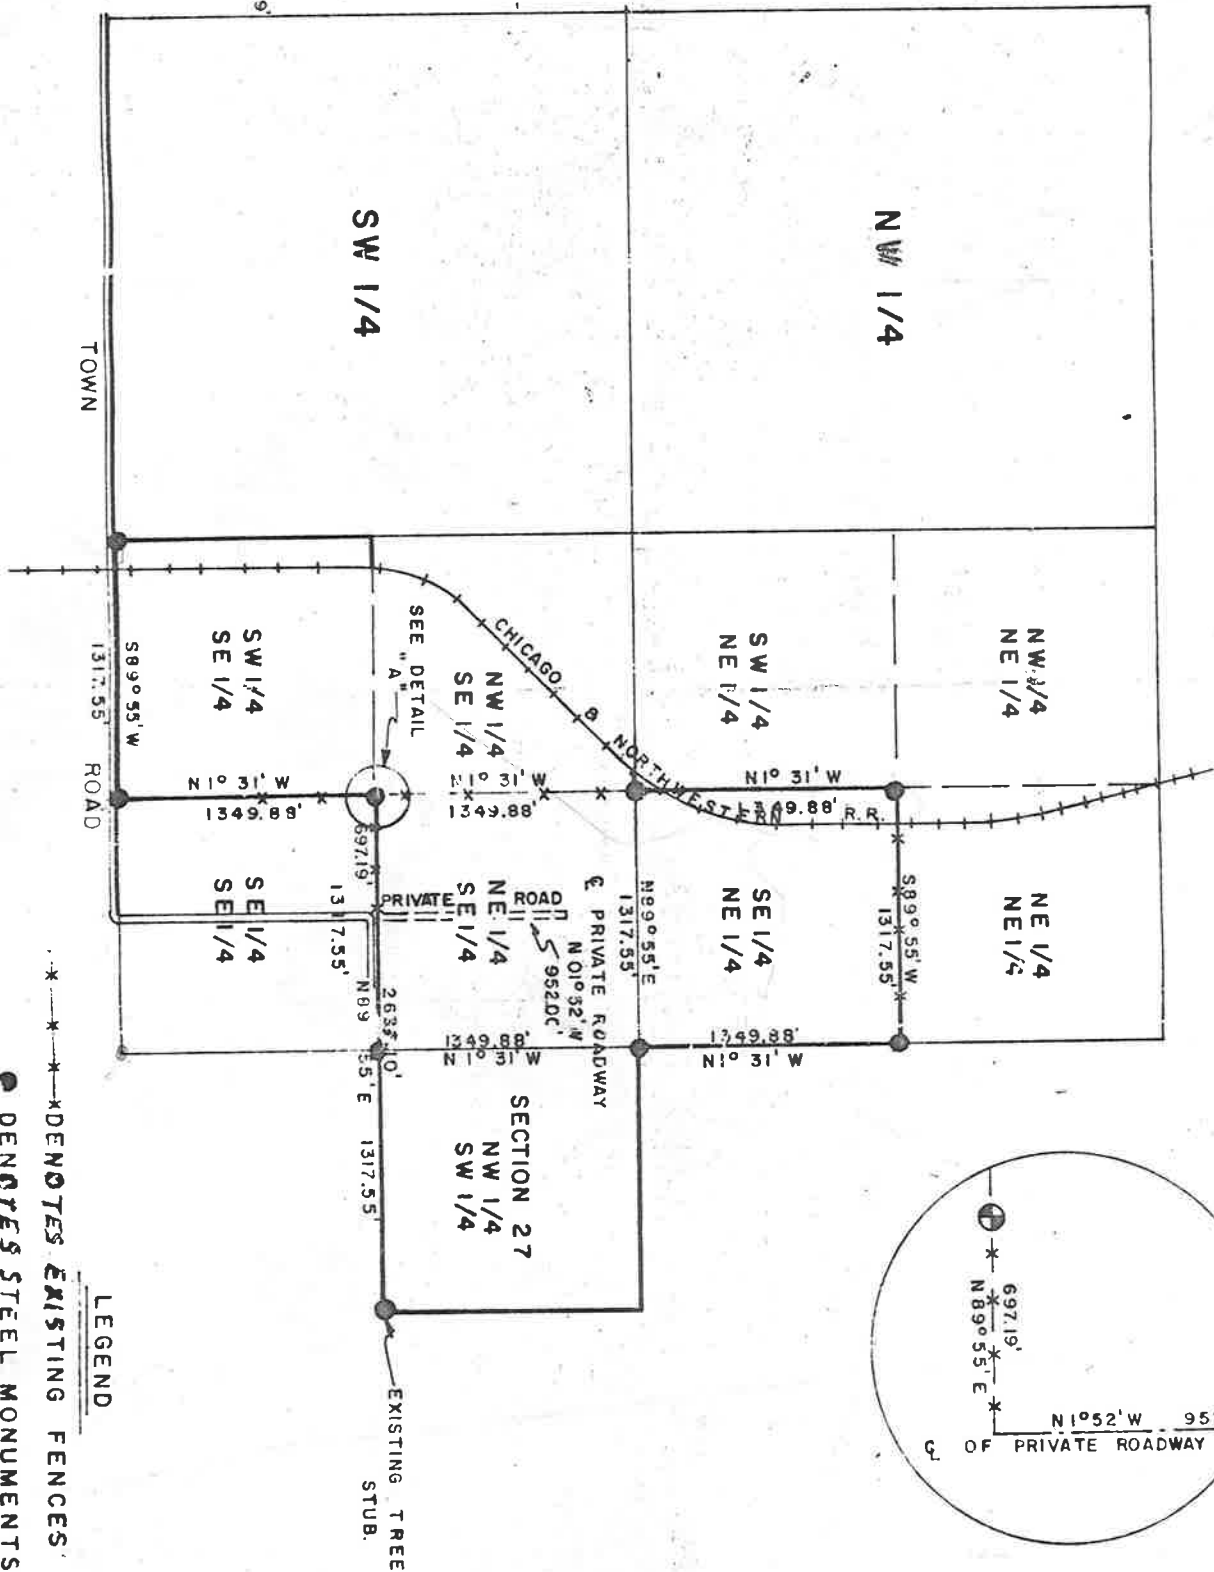

LEGEND

***** DENOTES EXISTING FENCES
● DENOTES STEEL MONUMENTS
SET