COUNTY AND HIGHWAY	ROUTE AND SECTION	CLASS AND AGREEMENT STATE	CLASS AND AGREEMENT FEDERAL	B.P.R. REGION DIVISION	SHEET NUMBER	TOTAL SHEETS
21.6	710.0		11.3	4 WIS	4.3	
CONST. PROJECT.						

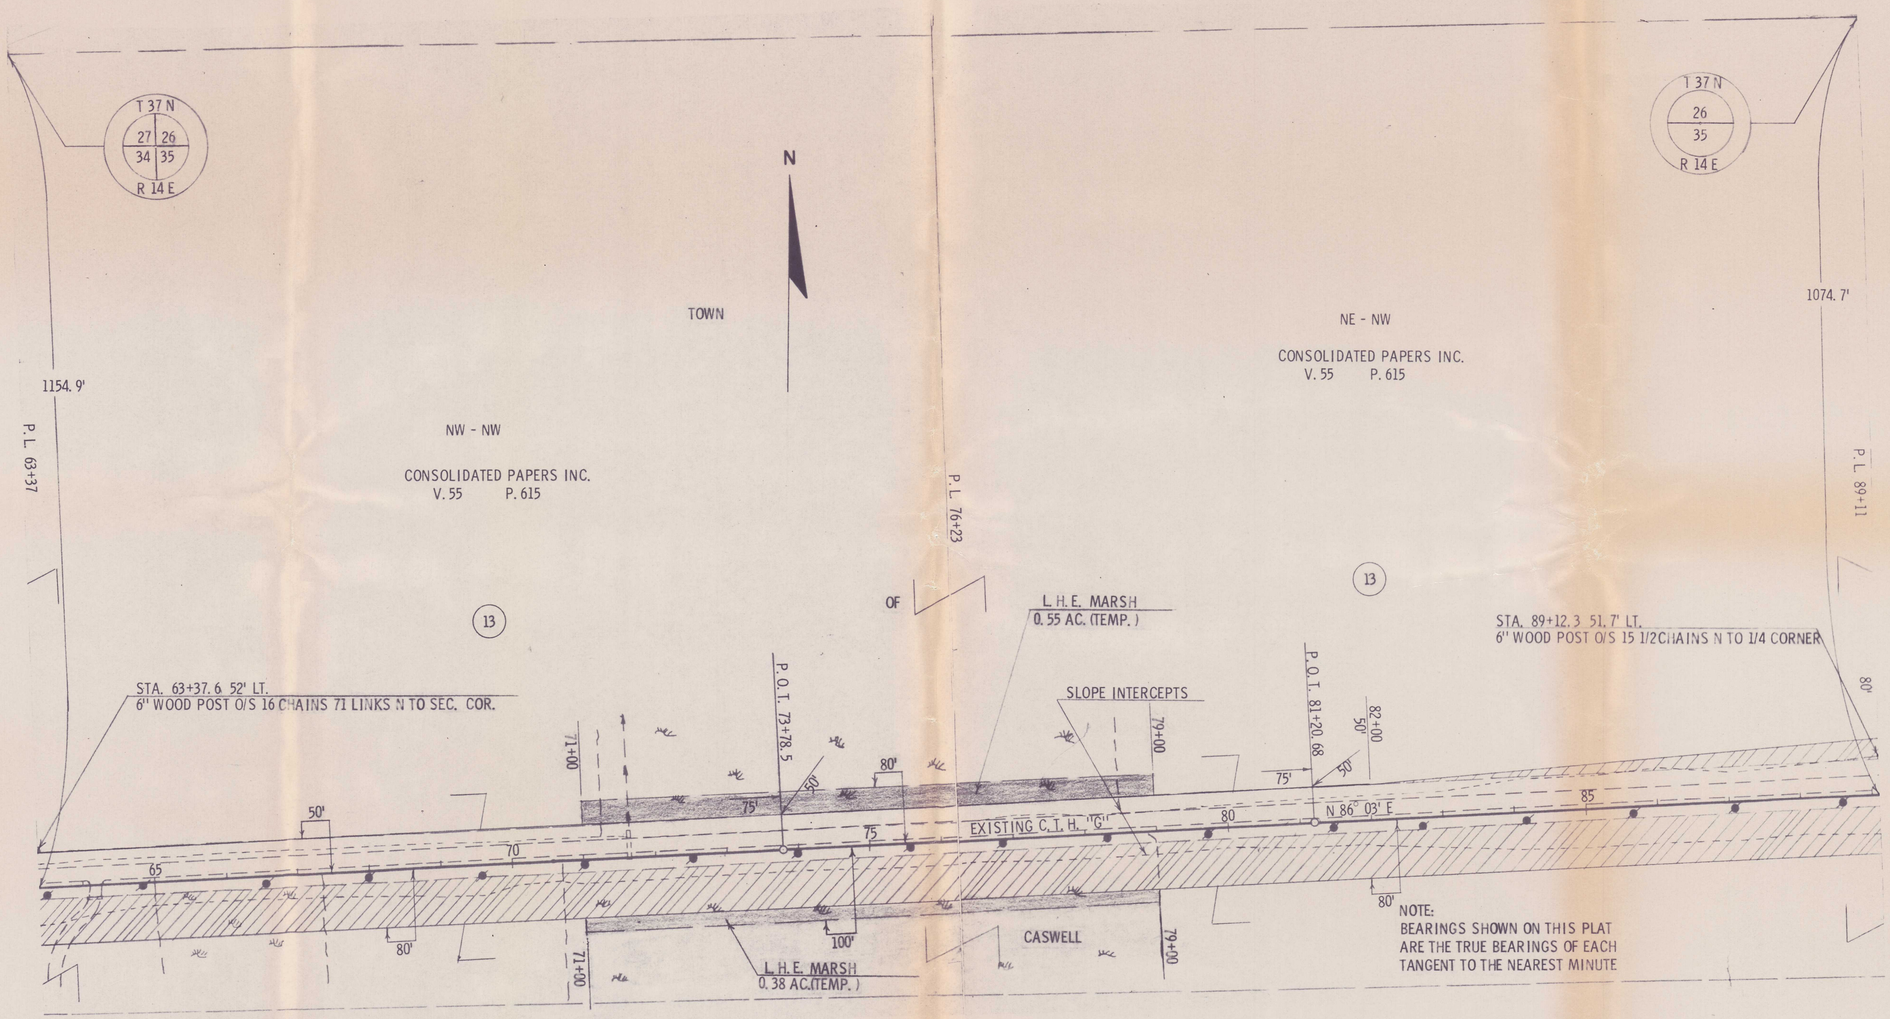

REVISION DATE	
6/8/66	
7/11/66	N.C.

STATE HIGHWAY COMMISSION OF WISCONSIN

PLAT OF RIGHT OF WAY REQUIRED

PROJECT S 0710(3)

SCALE

0 100 200

LENGTH MILES DATE

RIGHT OF WAY STA. 63+37 - STA. ~~89+11~~