COUNTY AND HIGHWAY	ROUTE AND SECTION	CLASS AND AGREEMENT STATE	CLASS AND AGREEMENT FEDERAL	B. P. R. REGION DIVISION	SHEET NUMBER	TOTAL SHEETS
21. 6	710. 0		11. 3	4 WIS	4. 4	
CONST. PROJECT						

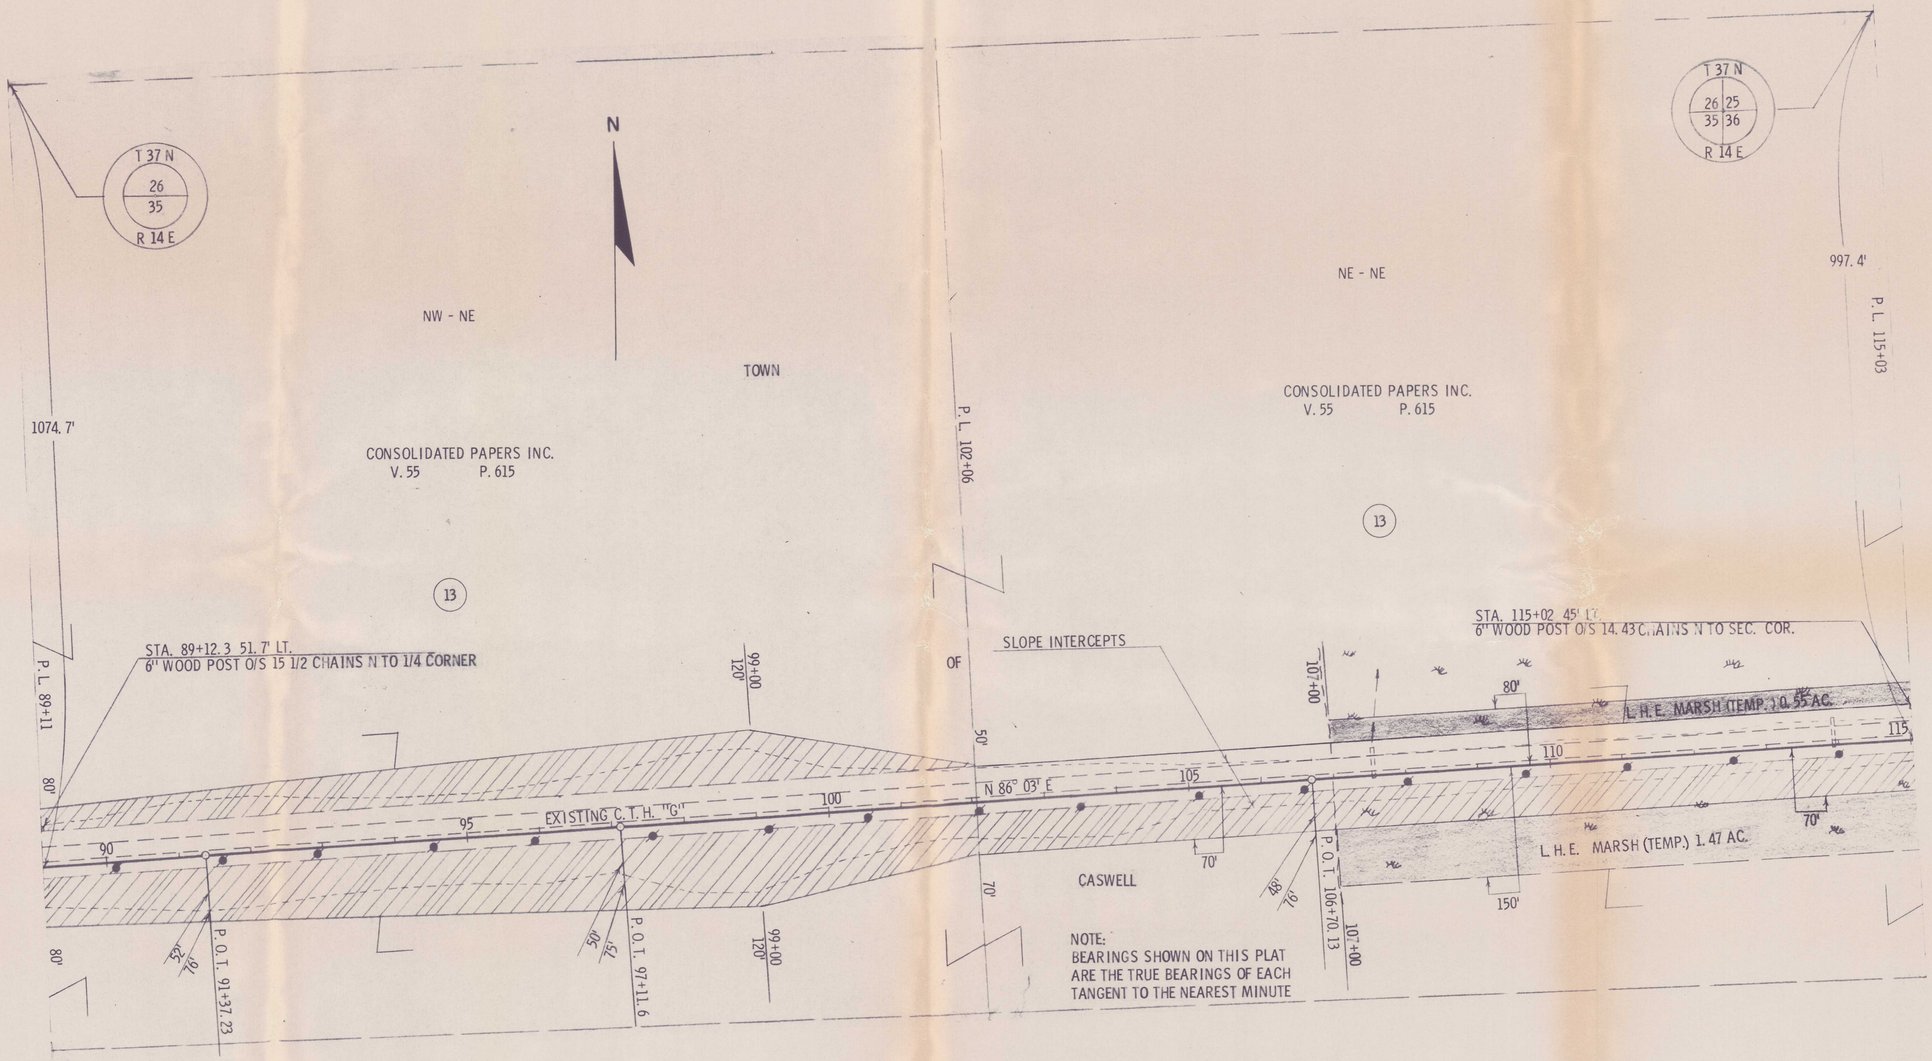

REVISION DATE	
6 / 8 /66	
7 / 11 / 66	N.C.

STATE HIGHWAY COMMISSION OF WISCONSIN

PLAT OF RIGHT OF WAY REQUIRED

PROJECT S 0710(3)

SCALE

0 100 200

LENGTH MILES FEET METERS

RIGHT OF WAY STA. 89+11 - STA. 115+0