COUNTY AND HIGHWAY	ROUTE AND SECTION	CLASS AND AGREEMENT	
		STATE	FEDERAL
21.6	710.0		11.3
CONST PROJECT			

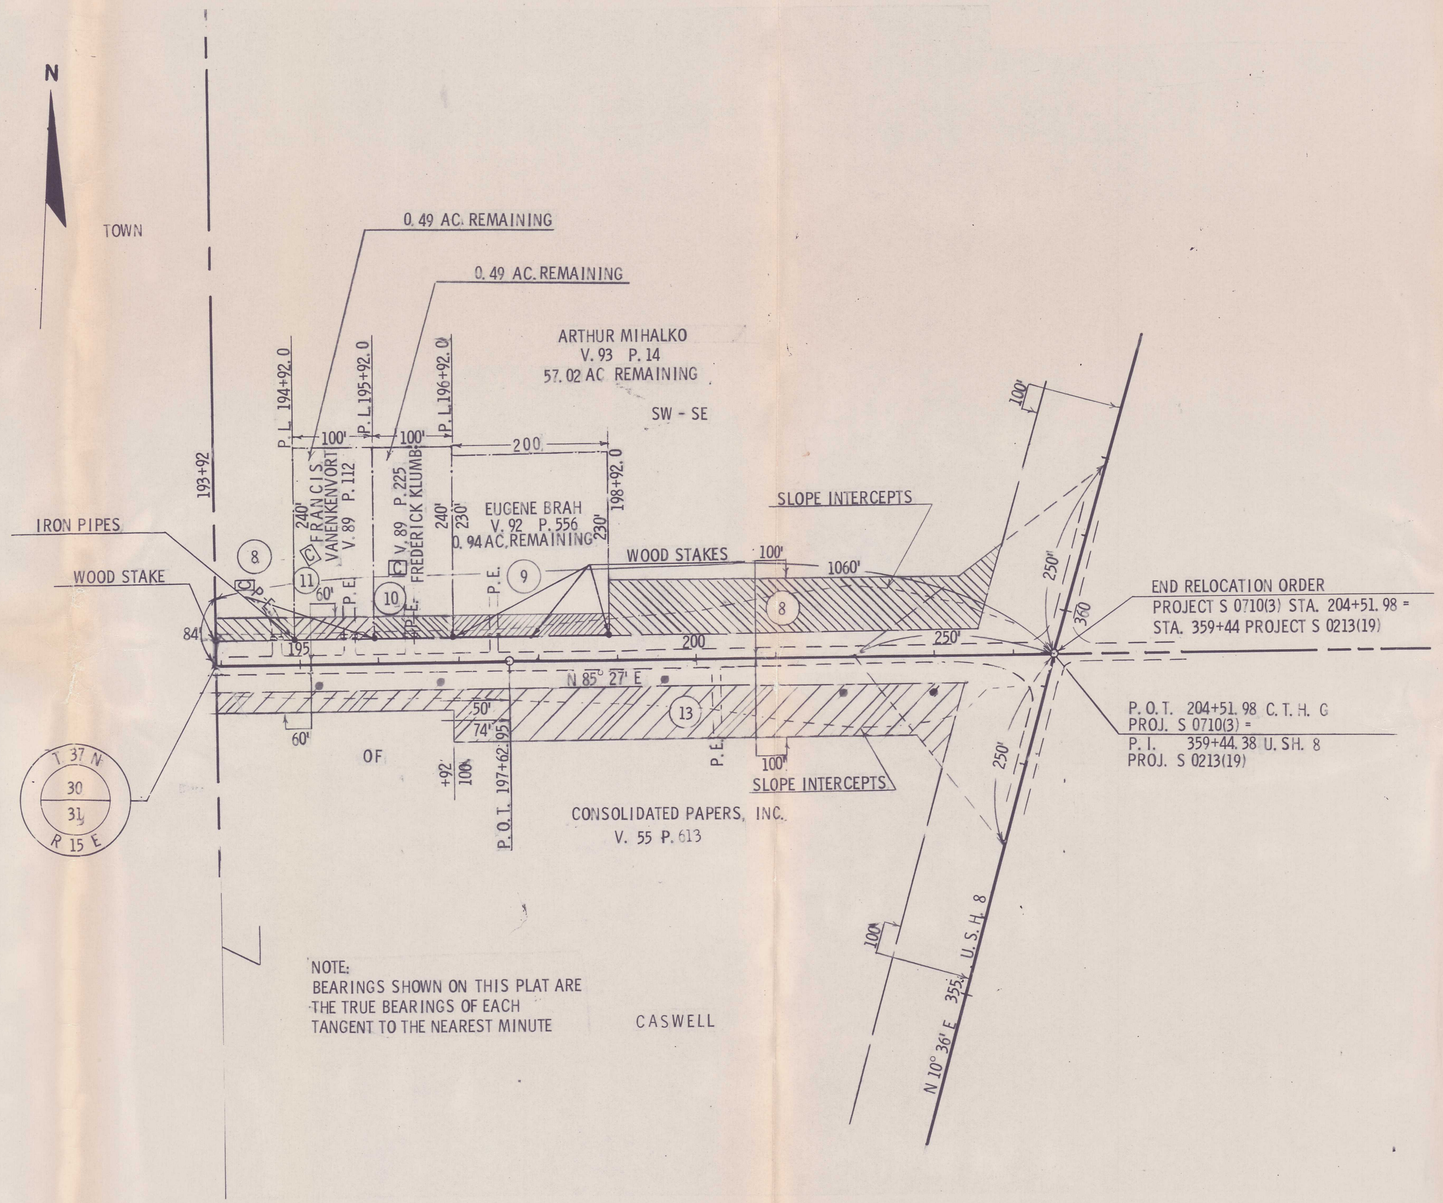

REVISION DATE	
4/13/66	
6/8/66	
7/11/66	N.C.

STATE HIGHWAY COMMISSIO

PLAT OF RIGHT OF W

PROJECT S 07

SCALE

LENGTH MILES 0 100 FEET

RIGHT OF WAY ST