REVISION DATE	R/W PROJECT NUMBER	SHEET NUMBER
	9339-3-00	
	FEDERAL PROJECT NUMBER	

PLAT OF RIGHT OF WAY REQUIRED FOR

U.S.H. 8 - S.T.H. 32

C.T.H. "S"

FOREST COUNTY

SCALE 0 100 200 FT.

CONSTRUCTION PROJECT NUMBER

9339-3-70

APPROVED FOR FOREST COUNTY BY

1/4/80 Richard Pitts

11/25/81 Richard Pitts

DATE COUNTY HIGHWAY COMMISSIONER

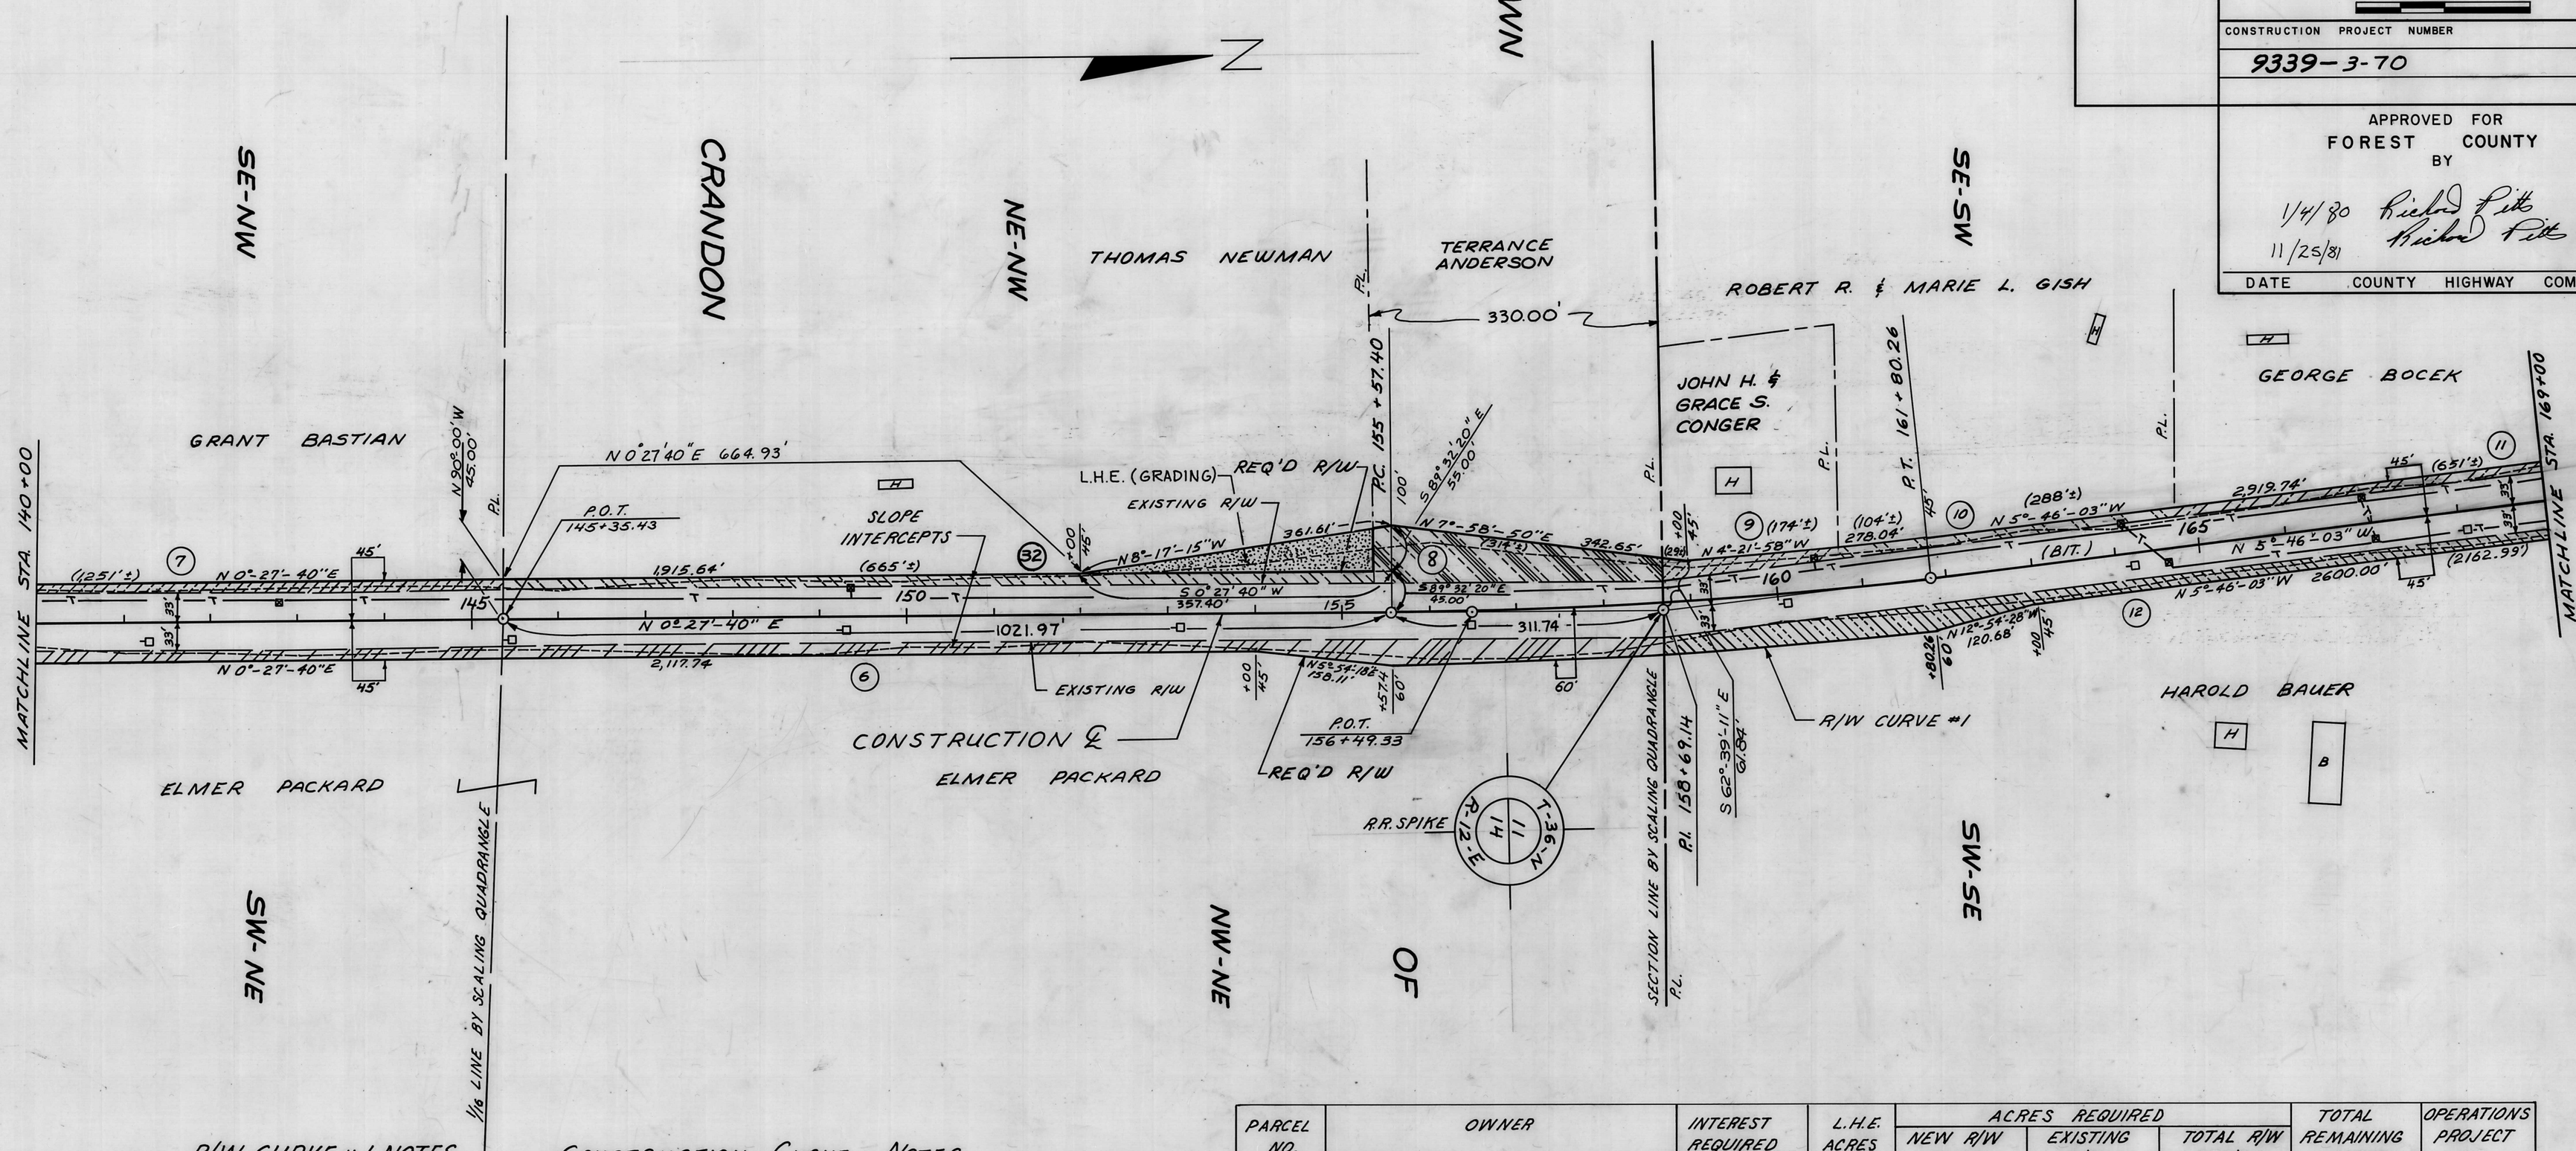

R/W CURVE #1 NOTES

R. = 5789.58'
L. = 629.38'
L.C. = 629.07'
L.C.B. = N2°-39'-12"W

CONSTRUCTION CURVE NOTES

P.I = 158 + 69.14
Δ = 6°-13'-43"
L = 173°-46'-17"
D = 1°-00'
R = 5729.58'
T = 311.74'
L = 622.86'
E = 8.47'

PARCEL NO.	OWNER	INTEREST REQUIRED	L.H.E. ACRES	ACRES REQUIRED			TOTAL REMAINING ACRES	OPERATIONS PROJECT I.D.
				NEW R/W REQ'D	EXISTING R/W	TOTAL R/W REQ'D		
8	TERRANCE ANDERSON	FEE	—	0.37	0.25	0.62	—	9339-3-00
9	JOHN H. & GRACE S. CONGER	FEE	—	0.08	0.15	0.23	—	9339-3-00
10	ROBERT R. & MARIE L. GISH	FEE	—	0.48	1.32	1.80	—	9339-3-00
11	GEORGE BOCEK	FEE	—	0.18	0.50	0.68	—	9339-3-00
32	THOMAS NEWMAN	FEE	0.19	0.28	0.76	1.04		9339-3-00