STATE PROJECT NUMBER	SHEET NO.
9339-4-70	

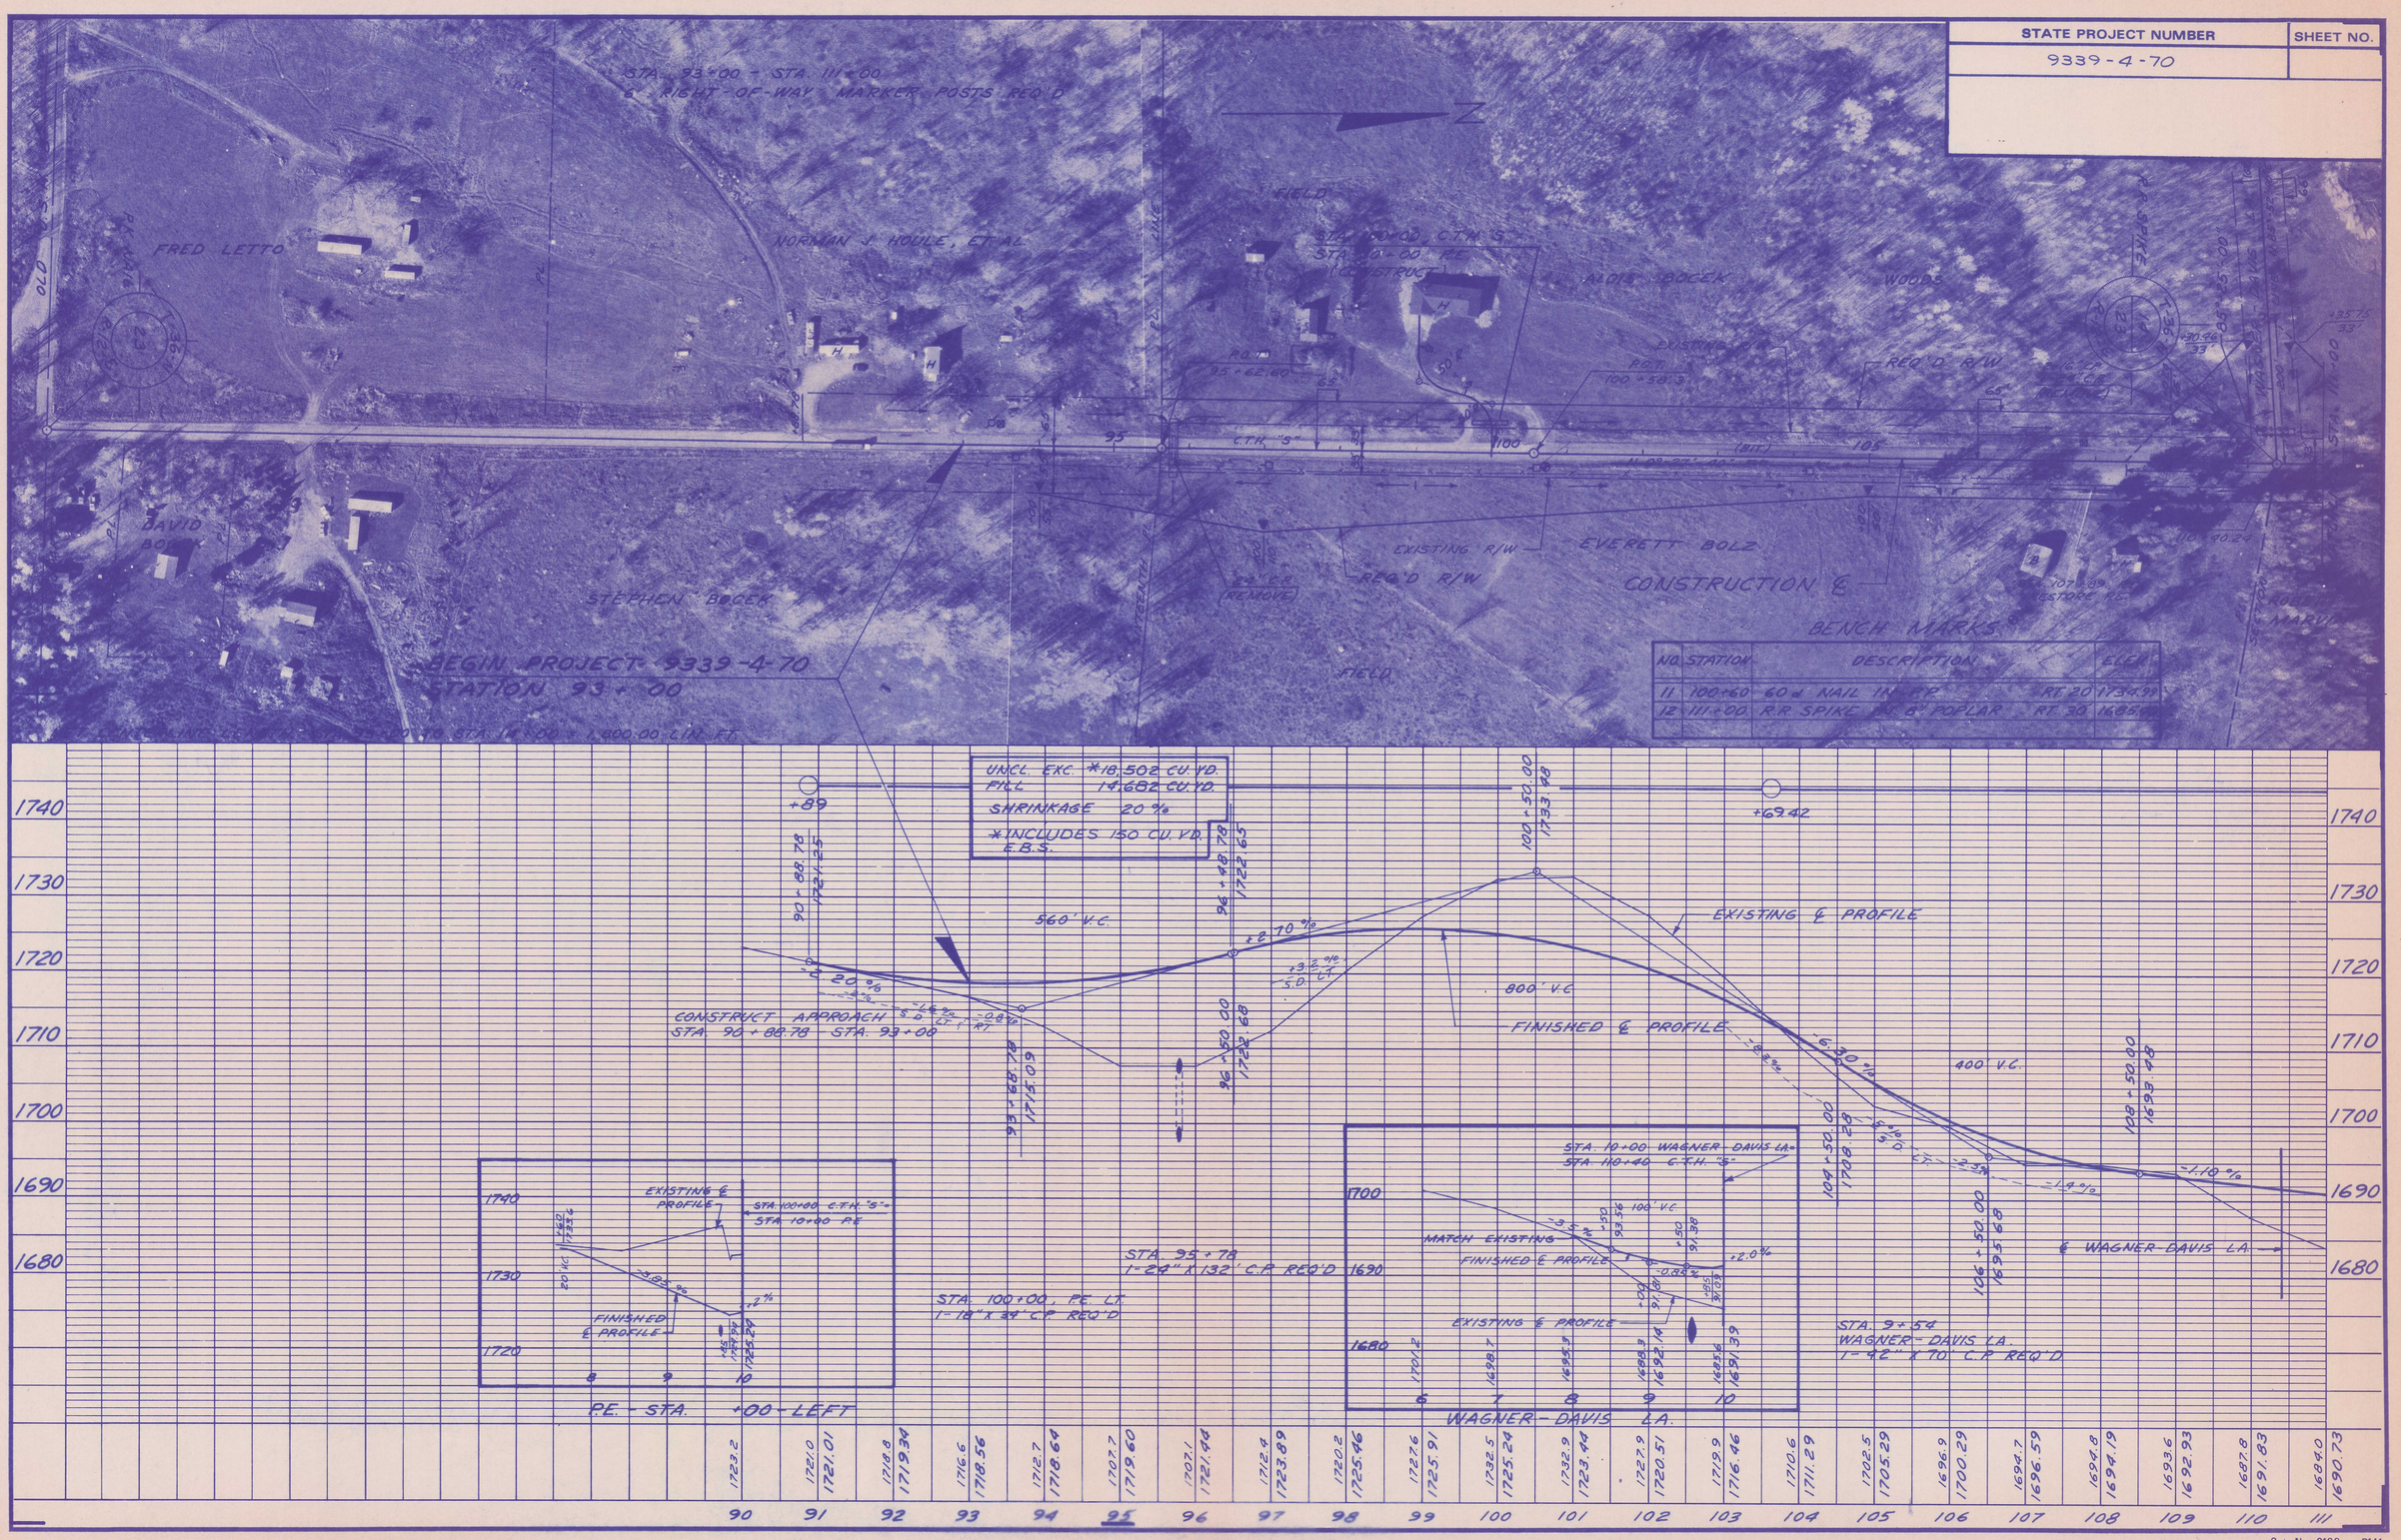

Catalog No. 2130-D120