COUNTY AND HIGHWAY	ROUTE AND SECTION	CLASS AND AGREEMENT		FEDERAL DIVISION OFFICE	SHEET NUMBER	TOTAL SHEETS
		STATE	FEDERAL			
21.6	1363.0		11.3	4	4	

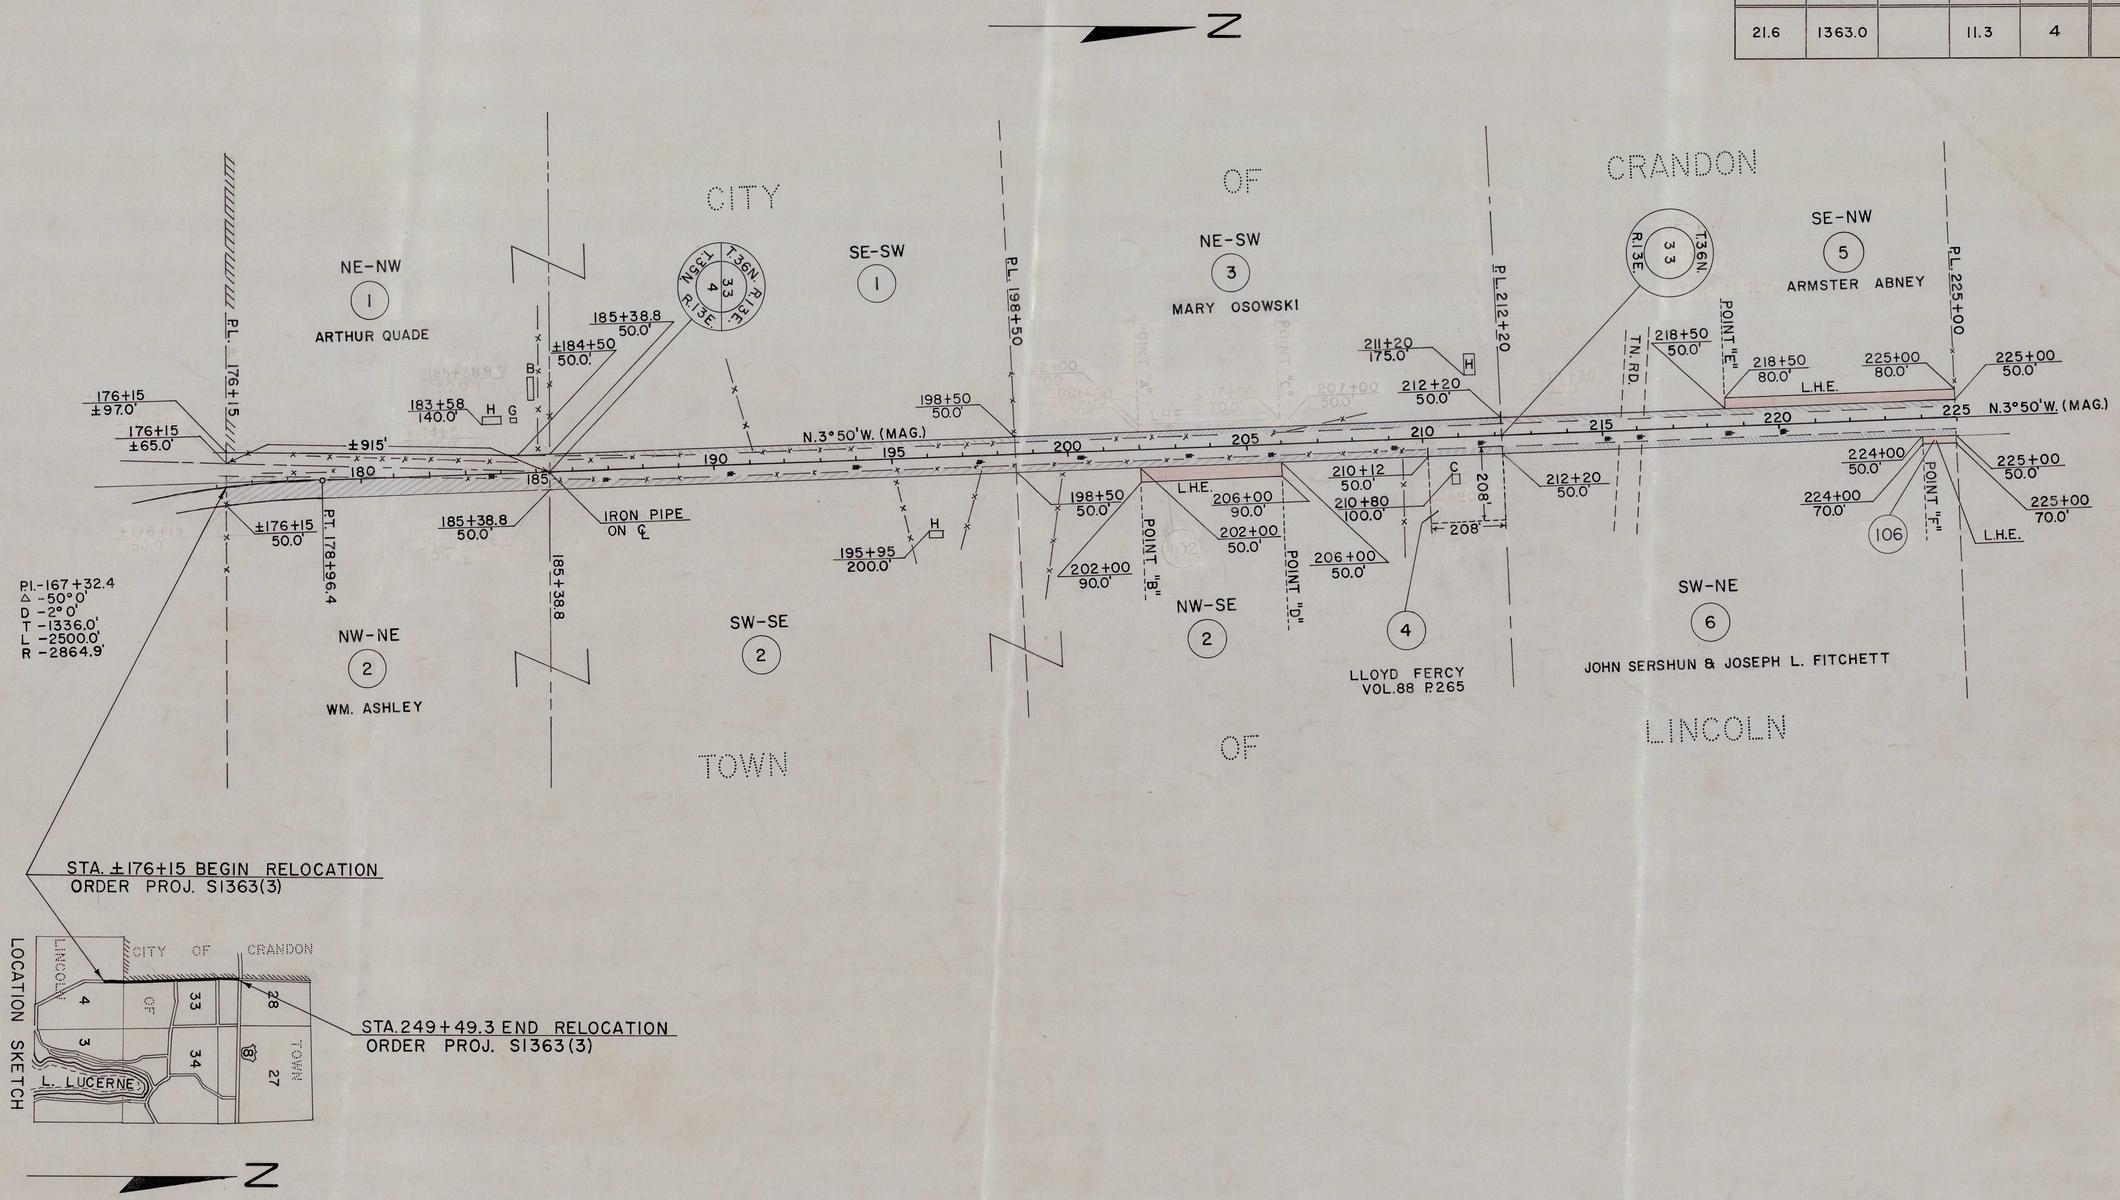

STA. ±176+15 BEGIN RELOCATION
ORDER PROJ. S1363(3)

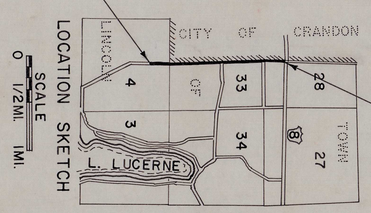

STA. 249+49.3 END RELOCATION
ORDER PROJ. S1363(3)

N

ACQUIRE EASEMENTS FOR HIGHWAY PURPOSES EXCEPT AS OTHERWISE NOTED

PAR. NO.	OWNER	ADDRESS	DESCRIPTION	INTEREST REQUIRED	ACRES REQD.	ALSO SHEET	PAR. NO.
1	ARTHUR QUADE	CRANDON	NE-NW, SEC. 4, T35N, R13E; SE-SW, SEC. 33, T36N, R13E		0.47		1
2	WM. ASHLEY	"	NW-NE, SEC. 4, T35N, R13E; SW-SE, NW-SE " " "	ALSO L.H.E.	2.19		2
3	MARY OSOWSKI	"	NE-SW " " "		0.53		3
4	LLOYD FERCY	1515 MAIN ST. GREEN BAY	PT. NW-SE " " "	ALSO-L.H.E.	0.08		4
5	ARMSTER ABNEY	CRANDON	SE-NW " " "	ALSO-L.H.E.	0.47		5
6	JOHN SERSHUN & JOSEPH L. FITCHETT	3818 60TH. ST. KENOSHA	SW-NE " " "		0.47		6
106	JOHN SERSHUN & JOSEPH L. FITCETT	" " " "	SW-NE " " "	L.H.E. SLOPE			106
106	JOHN SERSHUN & JOSEPH L. FITCHETT	3818 60TH. ST. KENOSHA	SW-NE				106

DWG. BY-L.D.G.
CHKD. BY-H.M.P.

REVISIONS

L.D.G.	3/2/60
CHKD.	H.M.P.

STATE HIGHWAY COMMISSION OF WISCONSIN

PLAT OF RIGHT OF WAY REQUIRED

PROJECT S 1363 (3)

LAKE LUCERNE – CRANDON ROAD

C.T.H. "W" FOREST COUNTY

IBM-NOTES

LENGTH = 1.389 MILES

SCALE 0 200 400

REV. MAY 12, 1960
REV. MAR. 2, 1960
DATED FEB. 4, 1960

S1363(3) 4