COUNTY AND HIGHWAY	ROUTE AND SECTION	CLASS AND AGREEMENT		FEDERAL DIVISION OFFICE	SHEET NUMBER	TOTAL SHEETS
		STATE	FEDERAL			
21.6	1363.0		11.8	4	4.1	
CONST. PROJECT						

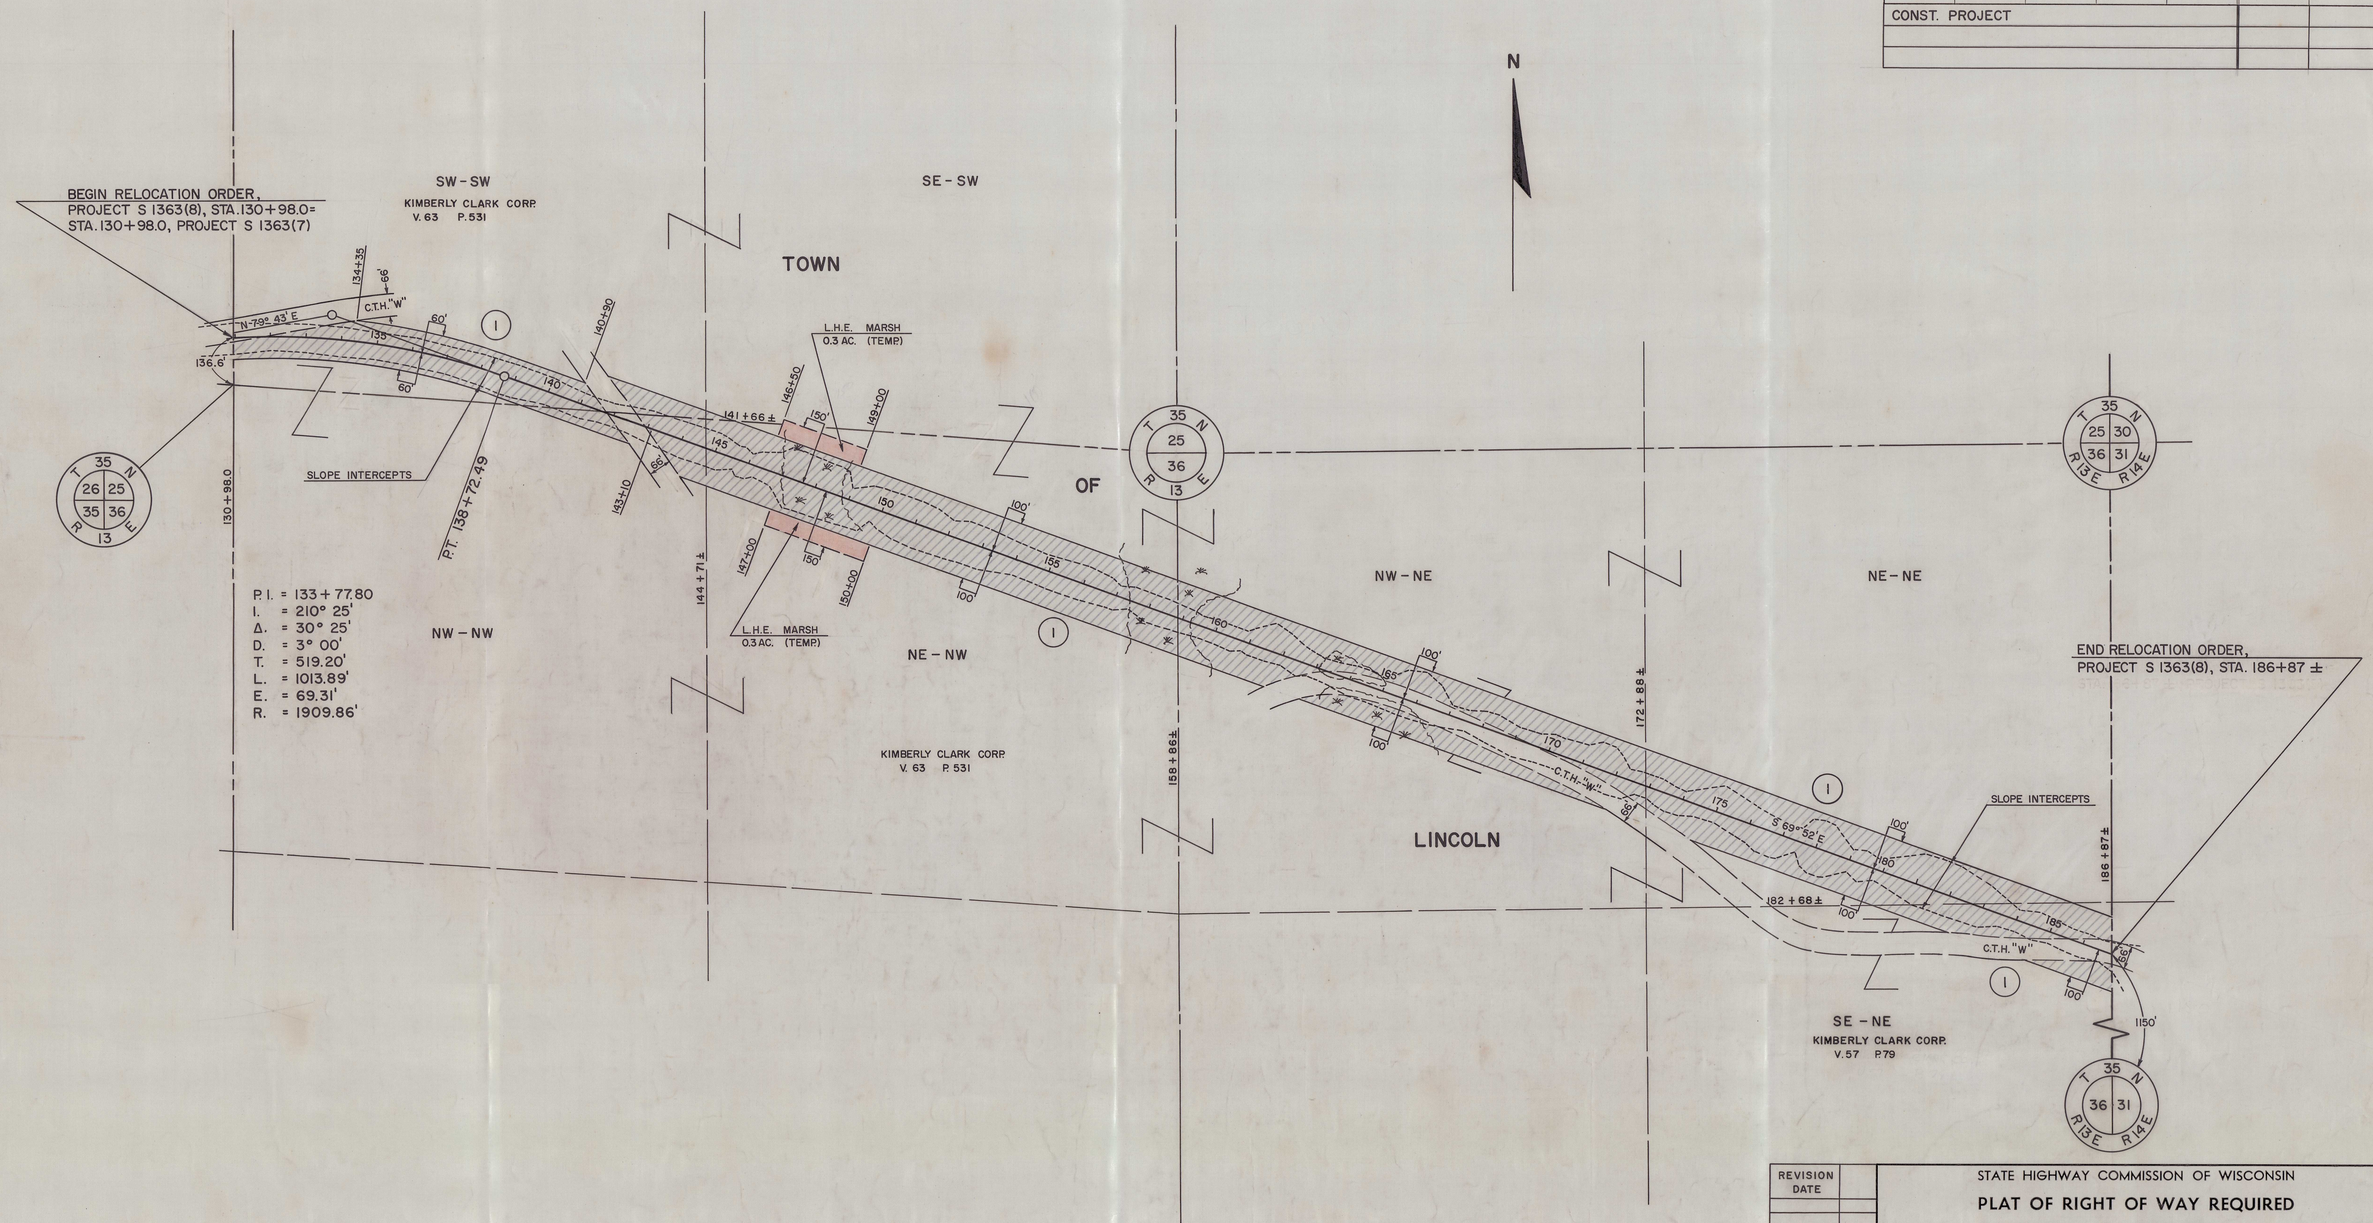

NOTE:

BEARINGS SHOWN ON THIS PLAT ARE THE TRUE BEARINGS OF EACH TANGENT TO THE NEAREST MINUTE.

REVISION DATE	

STATE HIGHWAY COMMISSION OF WISCONSIN

PLAT OF RIGHT OF WAY REQUIRED

PROJECT S 1363 (8)

SCALE

0 200 400

DATED APR. 29, 1965
FEB. 10, 1965

RIGHT OF WAY STA. 130+98 – 186+87

DESIGN PRODUCTS CO. 500-8-59

S1363(8)

4.1