COUNTY AND HIGHWAY	ROUTE AND SECTION	CLASS AND AGREEMENT STATE	FEDERAL
21.6	1363.0		11.9
CONST. PROJECT			

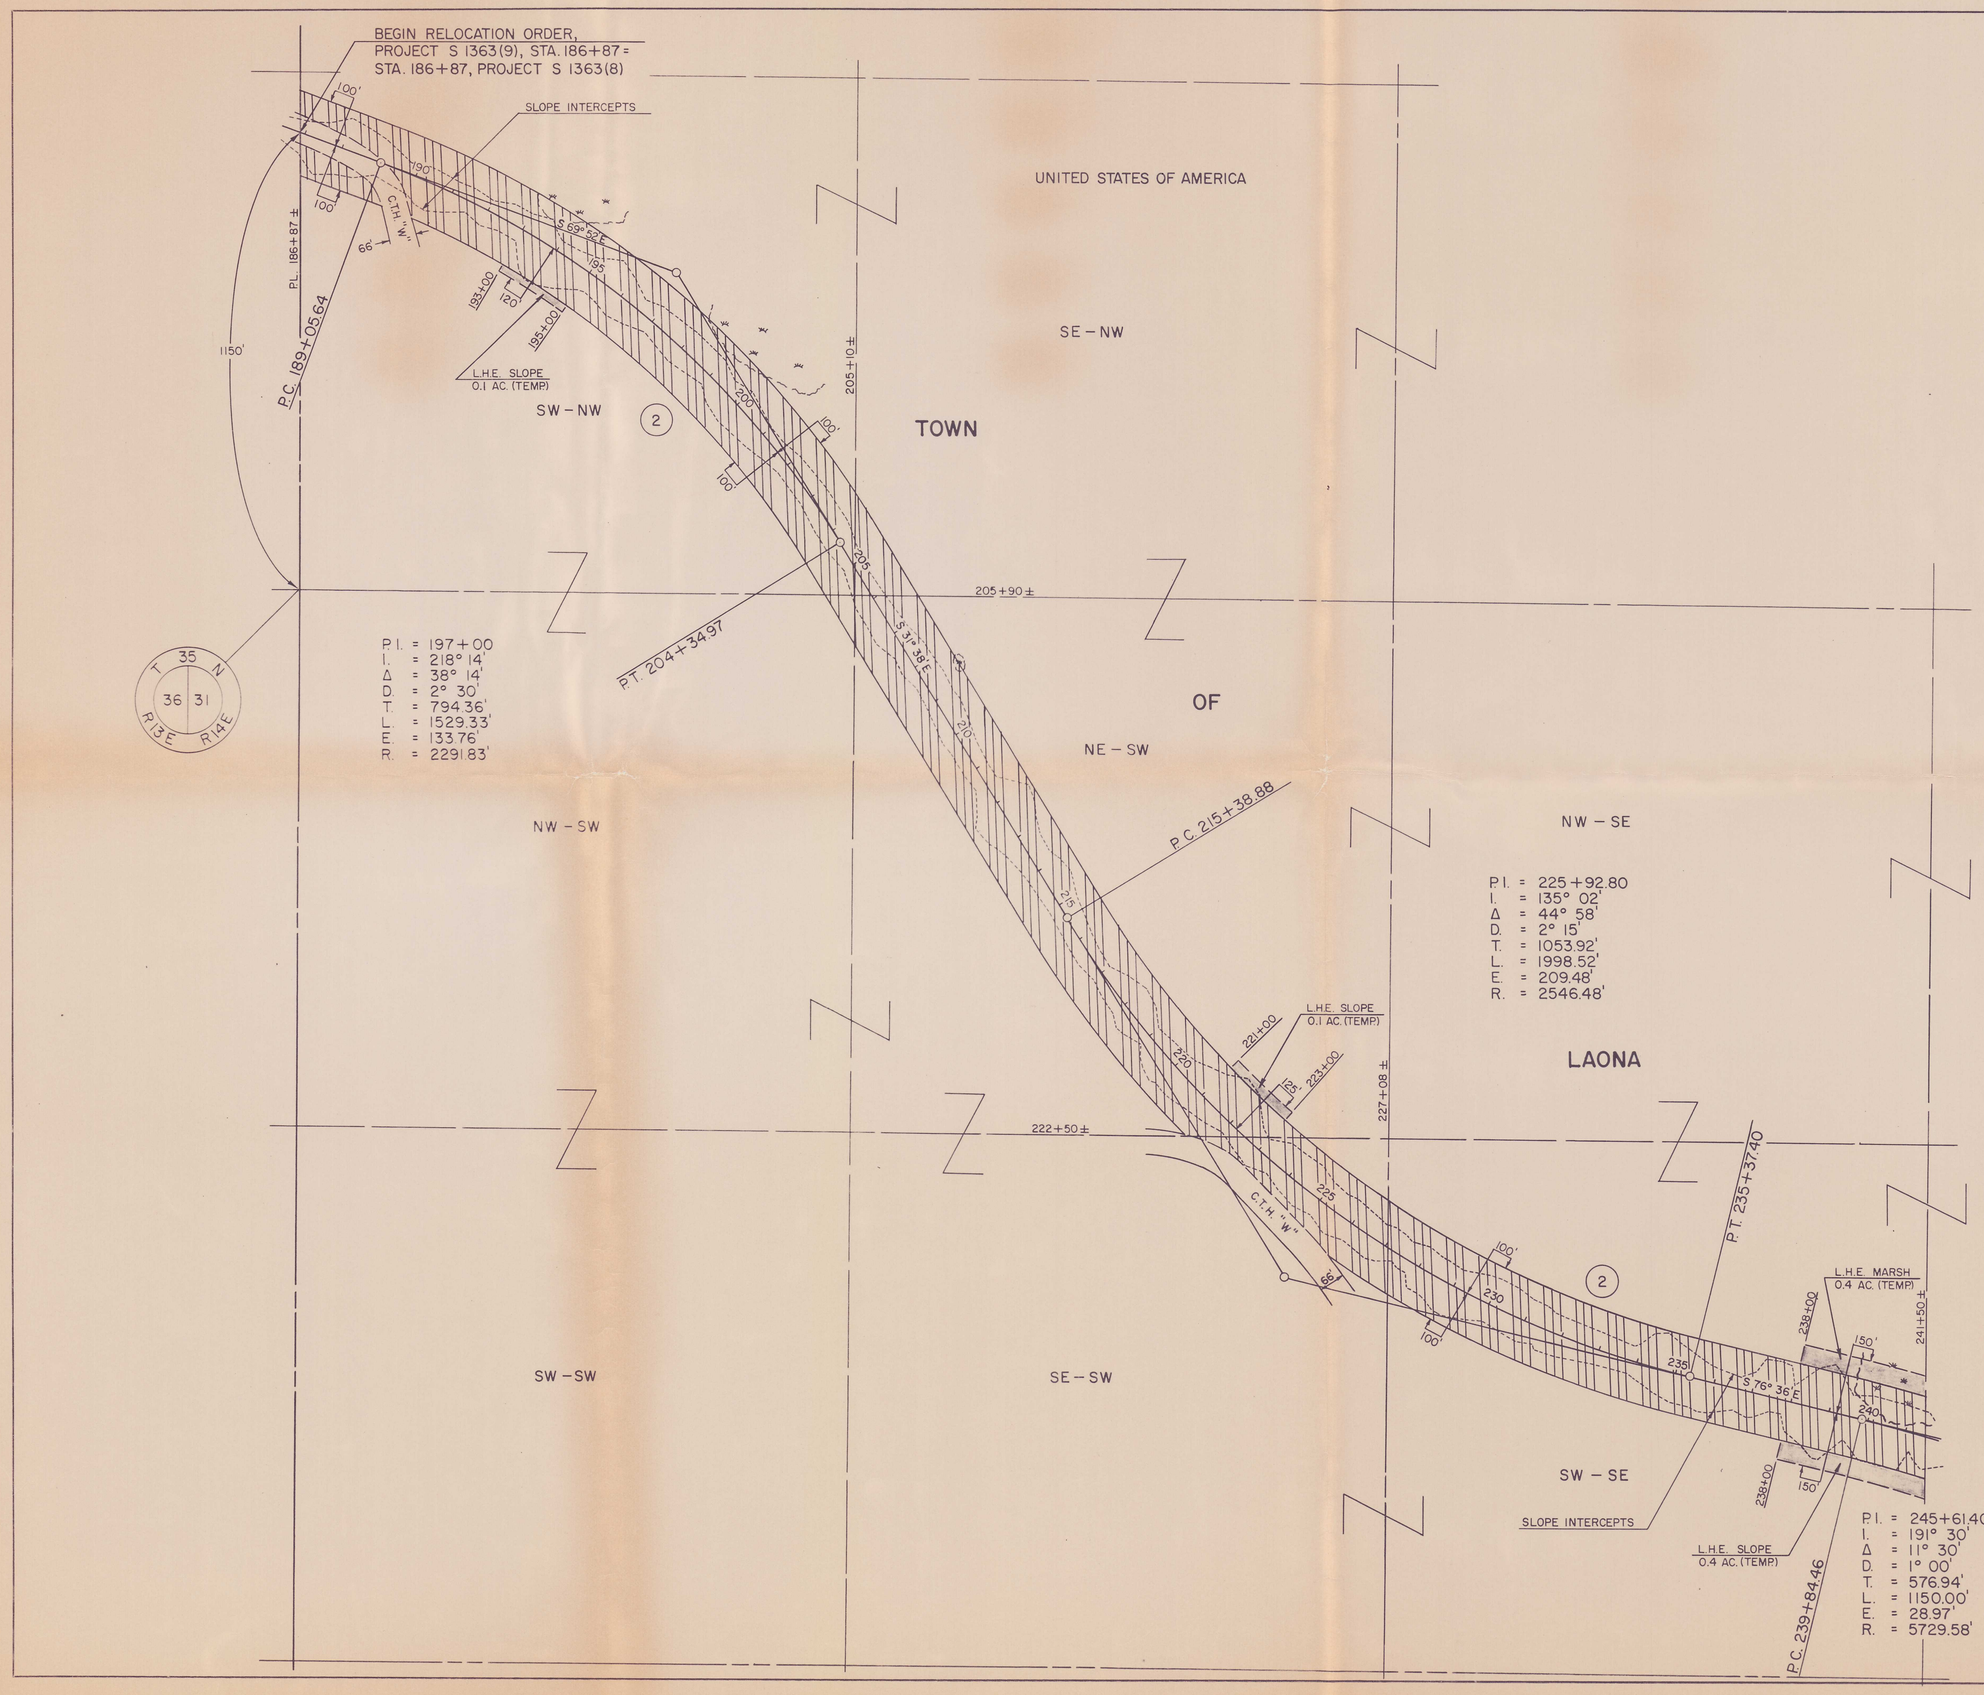

NOTE:

BEARINGS SHOWN ON THIS PLAT ARE THE
BEARINGS OF EACH TANGENT TO THE NEA
MINUTE.

REVISION DATE	

STATE HIGHWAY COMMISSIO

PLAT OF RIGHT OF W

PROJECT S 13

SCALE

0 200 FEET

RIGHT OF