PLAT OF SURVEY

PART OF THE NW1/4 NW1/4, SECTION 1, T34N-R14E, TOWN OF FREEDOM, FOREST COUNTY, WISCONSIN


BEARINGS REFERENCED TO THE FOREST COUNTY COORDINATE SYSTEM GRID, THE NORTH LINE OF THE NW1/4, SECTION 1, BEARS S89°47'11"E.

LEGEND

( ) RECORDED AS
△ COMPUTED POINT
◉ FOUND 1.3" IRON PIPE
◎ SET 1.315" O.D. X 36" LONG IRON PIPE WEIGHING 1.68 LB/LF

SCALE: 1 INCH = 200 FEET

200 100 0 200

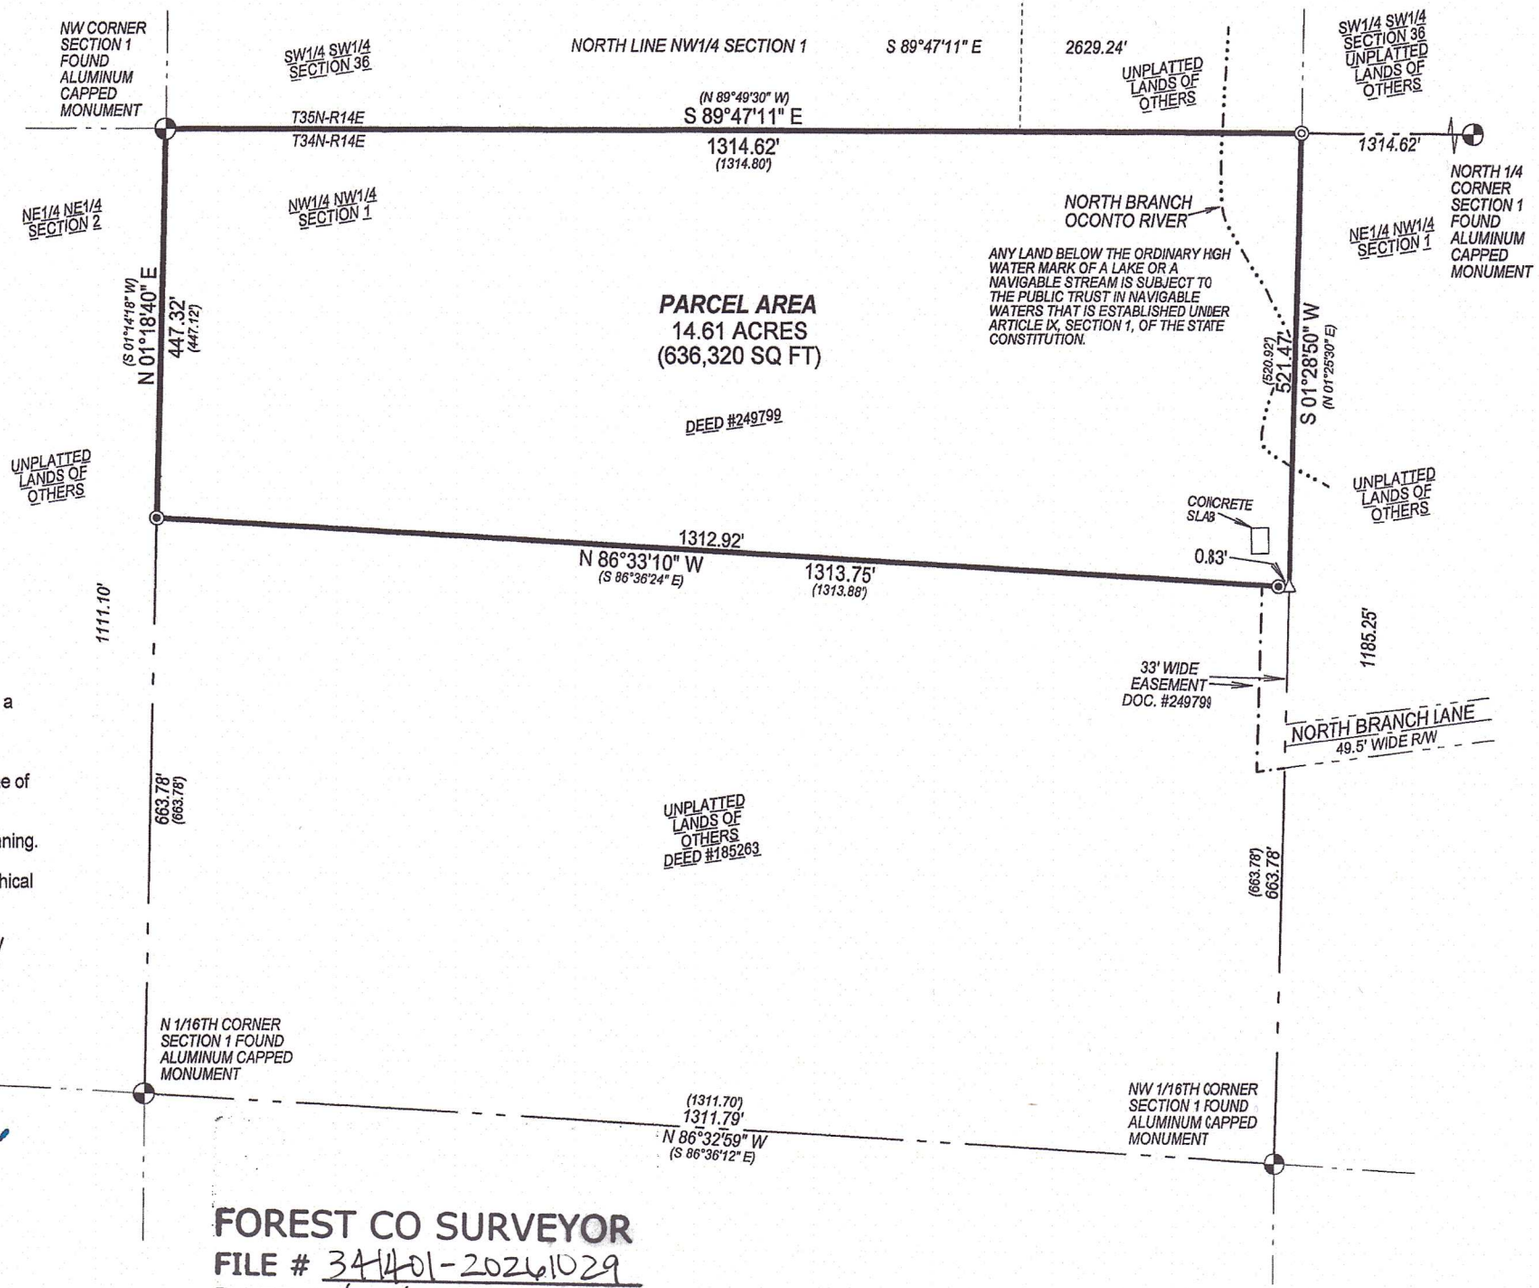

I, Michael J. Hoffman, Professional Land Surveyor, do hereby certify:

That I have surveyed and mapped by the order of Mark and Margaret Husmann, owners, a parcel located in the NW1/4 NW1/4, Section 1, T34N-R14E.

Described as follows:
Beginning at the Northwest Corner of Section 1; Thence S89°47'11"E, along the North line of the NW1/4 of said Section, 1314.62 feet; Thence S01°28'50"W, along the East line of the NW1/4 NW1/4 of said Section, 521.47 feet; Thence N86°33'10"W, 1313.75 feet; Thence N01°18'40"E, along the West line of said NW1/4 NW1/4, 447.32 feet to the Point of Beginning.

That this survey was for the purpose of locating property boundaries only. Other geographical features were not mapped.

That this is a true and correct representation of the boundaries surveyed to the best of my knowledge and belief and that I have complied with the provisions of Chapter AE-7 of the Wisconsin Administrative Code.

WISCONSIN
MICHAEL J HOFFMAN
S-3032
TIGERTON
WI
10/29/2026
LAND SURVEYOR

HOFFMAN LAND SURVEYING LLC
W14215 COUNTY ROAD M
TIGERTON, WI 54486
(715)853-4634

PROJECT # 26-7274
FIELDWORK COMPLETED: 10/28/2026

FOREST CO SURVEYOR
FILE # 34401-20261029
DATE 11/05/2026 BY JA