
MAP OF SURVEY

SURVEY OF THE
NE 1/4 OF THE NW 1/4
SECTION 7, T. 35 N. R. 12 E.
TOWN OF NASHVILLE
FOREST COUNTY, WISCONSIN

SURVEY PREPARED FOR:
DAVID MEISTER

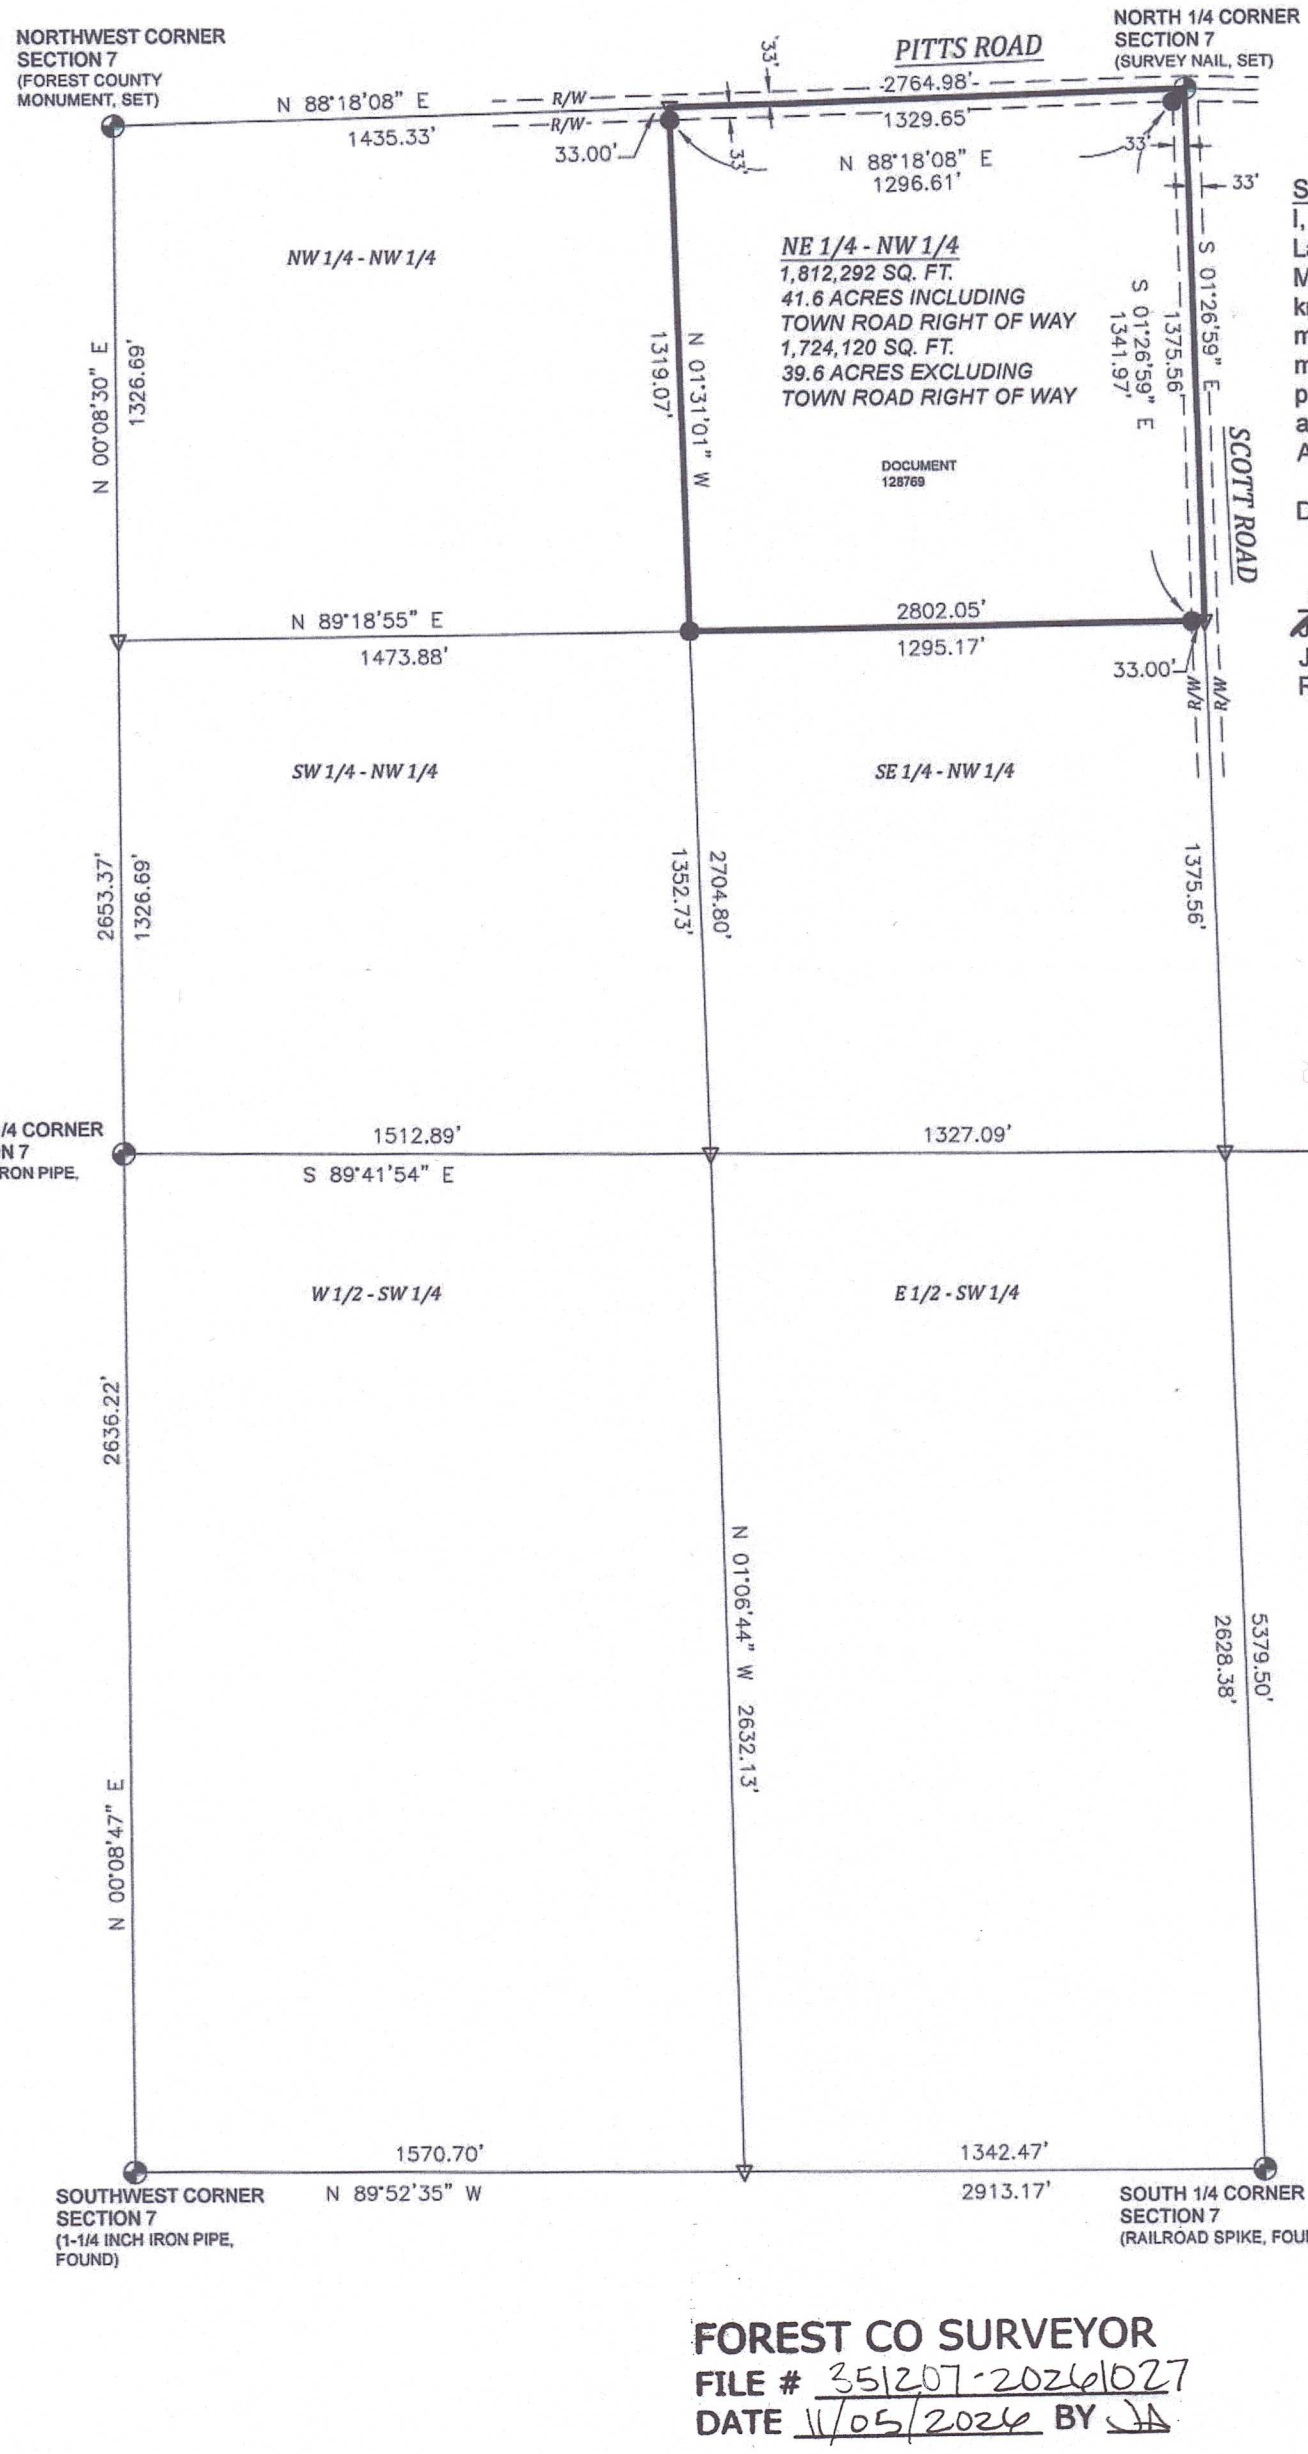

SURVEYOR'S CERTIFICATE

I, Jeffrey T. Brock, Wisconsin Professional Land Surveyor S-2642, by the order of David Meister: I hereby certify to the best of my knowledge and belief; that I have surveyed and mapped the property shown hereon; that this map represents an accurate survey of said property; and that I have complied with the applicable requirements of Wisconsin Administrative Code A-E 7.

Dated this 27th day of October, 2026

Jeffrey T. Brock

Jeffrey T. Brock, PLS 2642
JTB Land Surveying, LLC
Rhinelander, WI

WISCONSIN
JEFFREY T. BROCK S-2642 RHINELANDER WISCONSIN
PROFESSIONAL LAND SURVEYOR

BEARINGS REFERENCED TO THE WISCONSIN COORDINATE REFERENCE SYSTEM - FOREST COUNTY WITH THE EAST - WEST QUARTER LINE OF SECTION 7 MEASURED TO BEAR S 89°41'54" E.

FIELDWORK COMPLETED OCTOBER, 2026.

LEGEND

- FOREST COUNTY PLSS (AS NOTED)
- .75 INCH X 18 REBAR, SET (WEIGHING 1.5 LBS/FT)
- COMPUTED POSITION (NOT MONUMENTED)

FOREST CO SURVEYOR
FILE # 35|207-20261027
DATE 11/05/2026 BY JA