FOREST CO SURVEYOR
FILE # 351225-20030225
DATE _____ BY ___

RECEIVED
FEB 26 2003

PLAT OF SURVEY

FOR THE MENOMINEE INDIAN TRIBE OF WISCONSIN

PART OF THE SE 1/4 – SW 1/4 OF SECTION 25 & PART OF THE NE 1/4 – NW 1/4 OF SECTION 36, ALL IN T35N, R12E, TOWN OF NASHVILLE, FOREST COUNTY, WISCONSIN

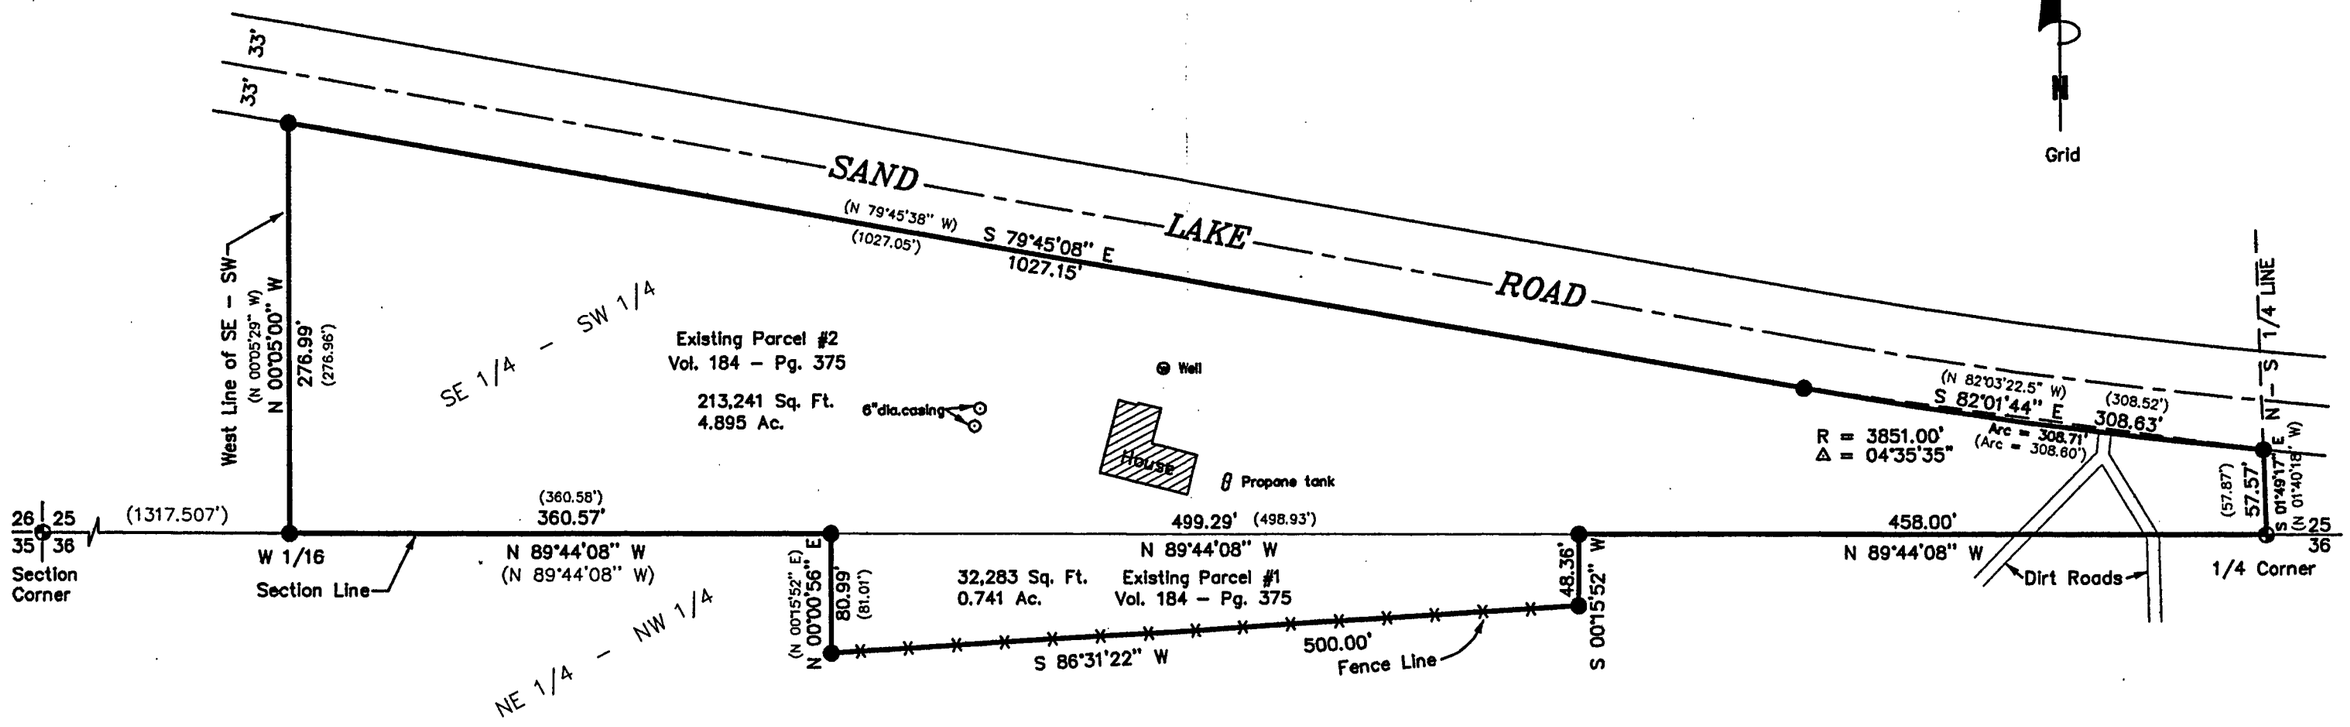

SURVEYOR'S CERTIFICATE:

I, Michael A. Treml, Registered Land Surveyor, HEREBY certify that by the order of Brian Kowalkowski: I have surveyed and mapped the hereon described and depicted lands and the within map is a true and correct representation of the lands surveyed to the best of my knowledge and belief.

WISCONSIN
MICHAEL A. TREML
S-2197
LAONA
WI
LAND SURVEYOR
2-25-03

100 0 100 200 300

Scale 1" = 100'

DRAWN BY:	MICHAEL A. TREML
DATE:	FEBRUARY 25, 2003
DWG. NO.:	317-03

SURVEYED BY:

TREML LAND SURVEYING, INC.
5134 AIRPORT LANE
LAONA, WI 54541
(715) 674-2923

LEGEND:

◒ = EXISTING 2" DIA. FOREST COUNTY ALUMINUM MONUMENT
● = EXISTING 1 1/4" DIA. SOLID IRON ROD
( ) = RECORDED AS

SHT. NO.

1 of 1