Paul N. Smith and Associates

Registered Land Surveyors

— Office 10 Miles East of Lakewood on County Trunk F —

Box 171
Athelstane, Wisconsin 54104


Telephone
1-715-757-3734

Survey Map

Part of Government Lot 2, Section 24, Township 35 North, Range 14 East, Town of Laona, Forest County, Wisconsin.

Scale - 1 inch = 100 feet

LEDGEND:
- - - - - set back lines
○ - 2" pipe x 30" - 3.65# per ft.
⊕ - Brass cap pipe
● - RW ½ inch rerod
■ - 3/4 " square rerod at Sec. cor.

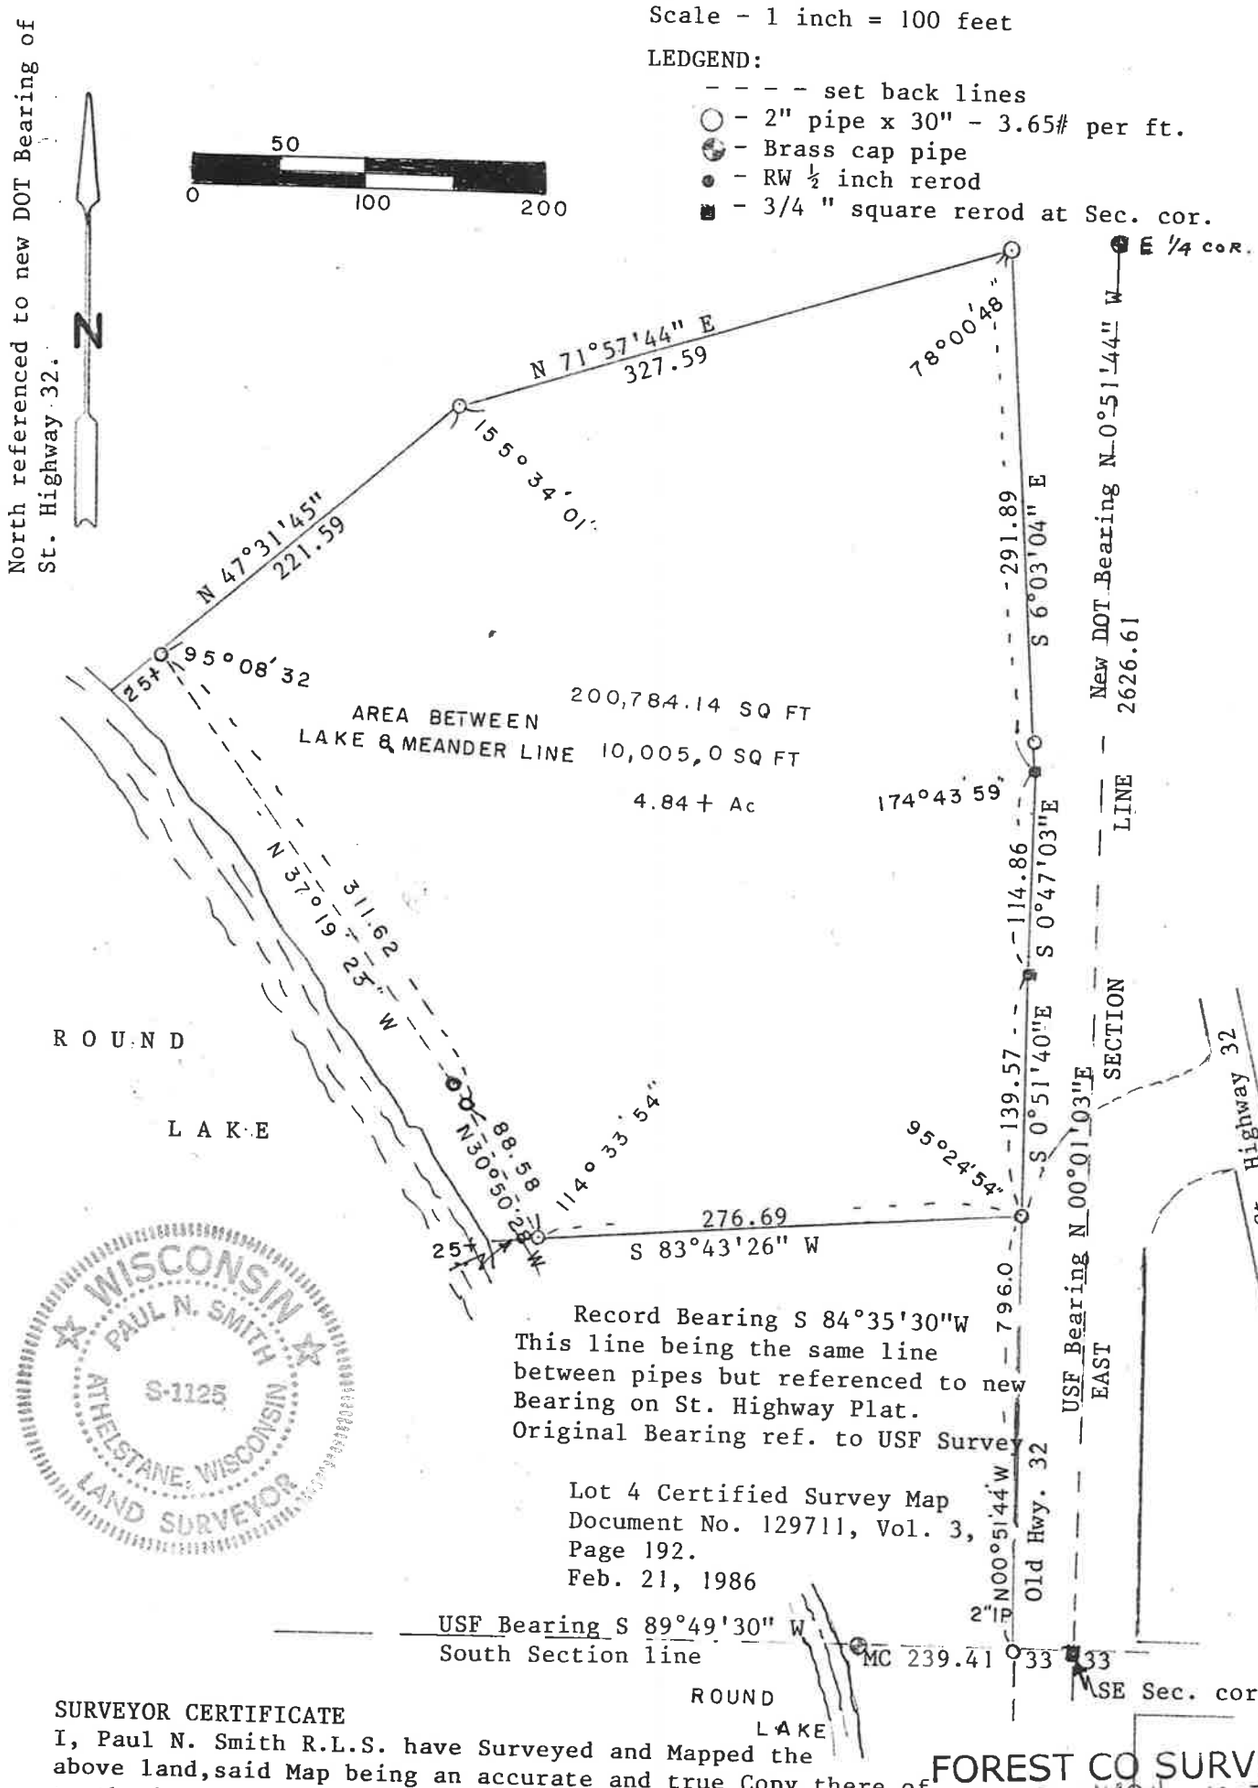

Record Bearing S 84°35'30"W
This line being the same line between pipes but referenced to new Bearing on St. Highway Plat.
Original Bearing ref. to USF Survey

Lot 4 Certified Survey Map
Document No. 129711, Vol. 3,
Page 192.
Feb. 21, 1986

WISCONSIN
PAUL N. SMITH
S-1125
ATHELSTANE, WISCONSIN
LAND SURVEYOR

SURVEYOR CERTIFICATE
I, Paul N. Smith R.L.S. have Surveyed and Mapped the above land, said Map being an accurate and true Copy there of to the best of my knowledge.

December 16, 1987

Paul N. Smith RLS

FOREST CO SURVEYOR
FILE # 35N24-19871210
DATE _____ BY ___