
RECEIVED
NOV 12 26
CO. TREASURER

Lot 7, Block 7 of the Original Plat of the City of Crandon, Located in the W 1/2 of the SW 1/4, Section 29, Township 36 North, Range 13 East, City of Crandon, Forest County, Wisconsin

FOREST CO SURVEYOR
FILE # 361329-2026102
DATE 11/18/2026 BY JA

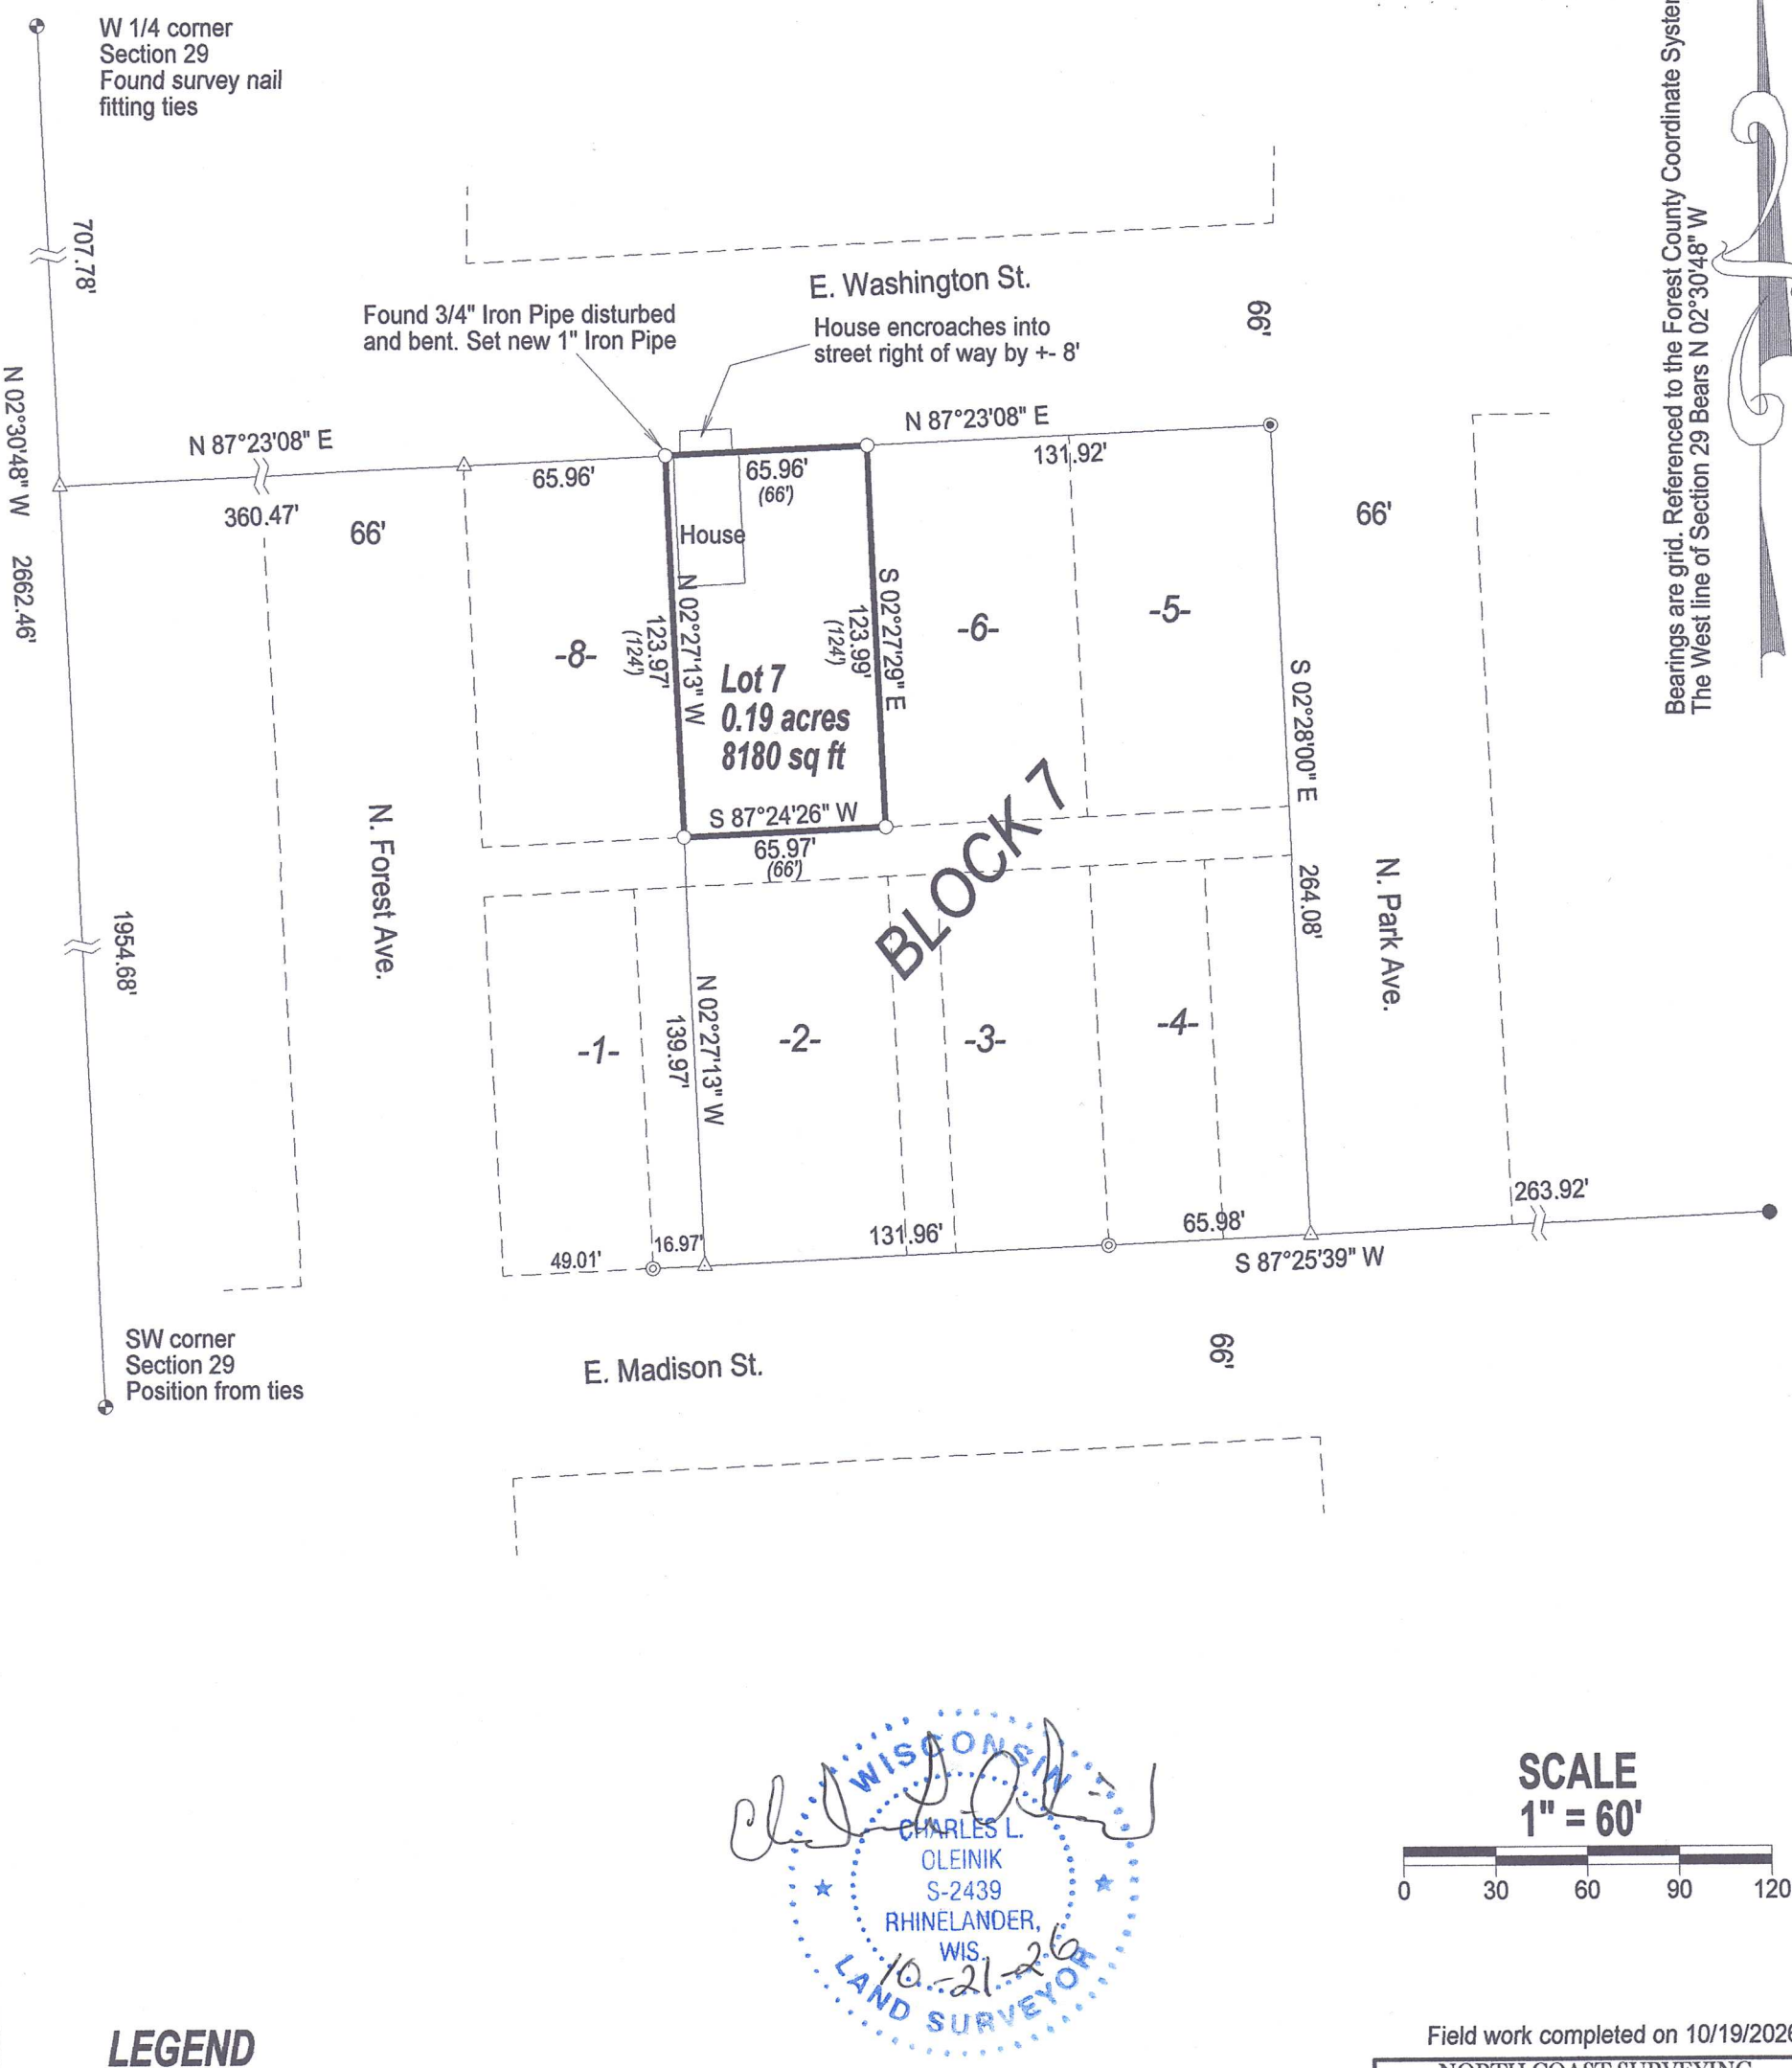

LEGEND

- ○ Set 1" X 18" Iron Pipe weighing min. 1.13 lb/lin. ft.
- ◎ Found 3/4" Iron Pipe
- ● Found 1" Iron Pipe
- ◉ Found 1" Iron Rod
- ◬ Calculated position
- ( ) Previously recorded as
- ◒ PLSS Corner Monument

I, Charles L. Oleinik, Professional Land Surveyor in the State of Wisconsin, hereby certify: that I have surveyed and mapped the parcel shown hereon; that said survey and map are correct to the best of my knowledge and belief; that I have complied with the applicable requirements of Chapter A-E 7 of Wisconsin Administrative Code in completion thereof.

Charles L. Oleinik, PLS — Date 10-21-26

WISCONSIN
CHARLES L. OLEINIK
S-2439
RHINELANDER, WIS.
10-21-26
LAND SURVEYOR

SCALE
1" = 60'
0 30 60 90 120

Field work completed on 10/19/2026

NORTH COAST SURVEYING
4180 TENDERFOOT RD.
RHINELANDER, WI 54501
534-230-8555
NORTHCOASTSURVEYING.COM

Boundary Survey Map for:

James Gunderson

Drawing #	Date	Drafted by
2640	10/21/2026	CLO