
RECEIVED
NOV 12 26
CO. TREASURER

Lots 1 & 2, Block 31 of the recorded plat of Shaw's First Addition to the City of Crandon, located in the NE 1/4 of the SE 1/4, Section 30, Township 36 North, Range 13 East, City of Crandon, Forest County, Wisconsin

FOREST CO SURVEYOR
FILE # 361330-20261014
DATE 11/18/2026 BY JA

Bearings are Grid. Referenced to the Forest County Coordinate System. The East line of Section 30 Bears S 02°27'51" E

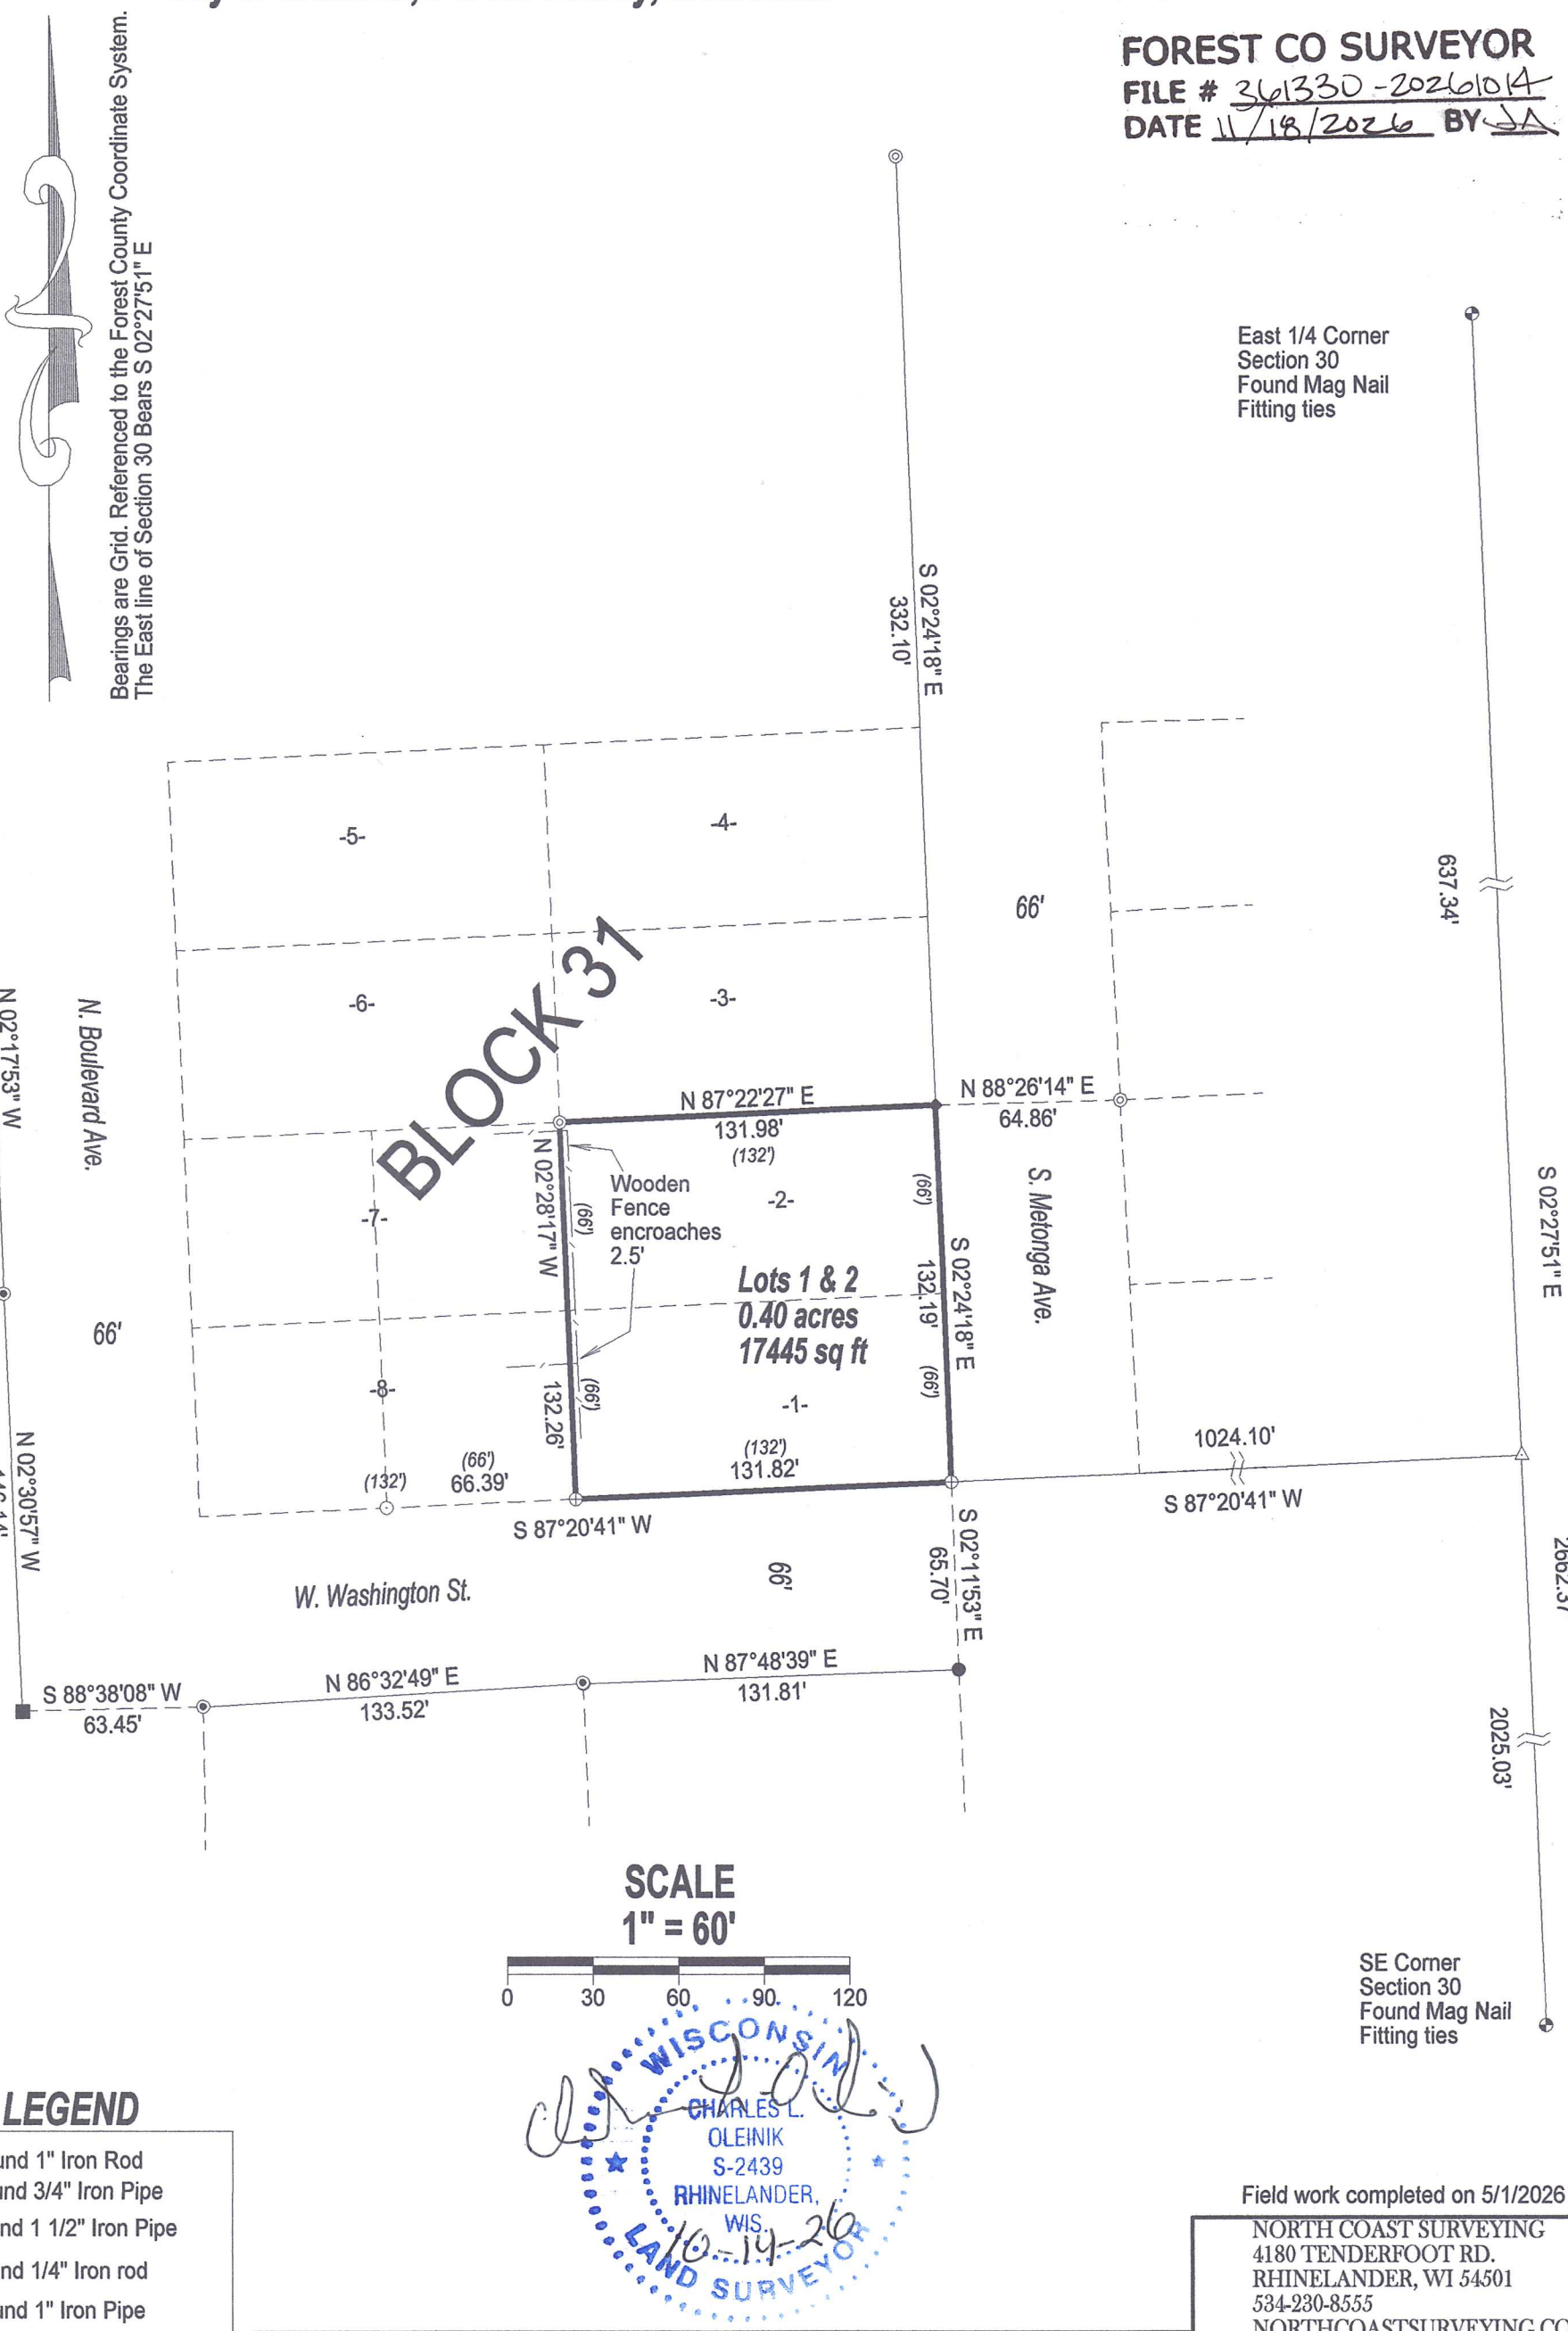

SCALE
1" = 60'

0 30 60 90 120

LEGEND

- ◆ Found 1" Iron Rod
- ■ Found 3/4" Iron Pipe
- ◎ Found 1 1/2" Iron Pipe
- ⊙ Found 1/4" Iron rod
- ● Found 1" Iron Pipe
- ◉ Found 1 1/4" Iron Pipe
- ⊕ Found 2" Iron Pipe
- ◬ Calculated position
- ( ) Previously recorded as
- ◒ PLSS Corner Monument

WISCONSIN
CHARLES L. OLEINIK
S-2439
RHINELANDER, WIS.
LAND SURVEYOR
10-14-26

I, Charles L. Oleinik, Professional Land Surveyor in the State of Wisconsin, hereby certify: that I have surveyed and mapped the parcel shown hereon; that said survey and map are correct to the best of my knowledge and belief; that I have complied with the applicable requirements of Chapter A-E 7 of Wisconsin Administrative Code in completion thereof.

Charles L. Oleinik 10-14-26

Charles L. Oleinik, PLS — Date

Field work completed on 5/1/2026

NORTH COAST SURVEYING
4180 TENDERFOOT RD.
RHINELANDER, WI 54501
534-230-8555
NORTHCOASTSURVEYING.COM

Boundary Survey Map for:

Jerrald Hauber

Drawing #	Date	Drafted by
2615	10/14/2026	CLO