#6-3-08

PLAT OF SURVEY

A PARCEL OF LAND LOCATED IN PART OF THE SE 1/4 – NE 1/4 OF SECTION 29, T37N, R13E, TOWN OF ARGONNE, FOREST COUNTY, WISCONSIN

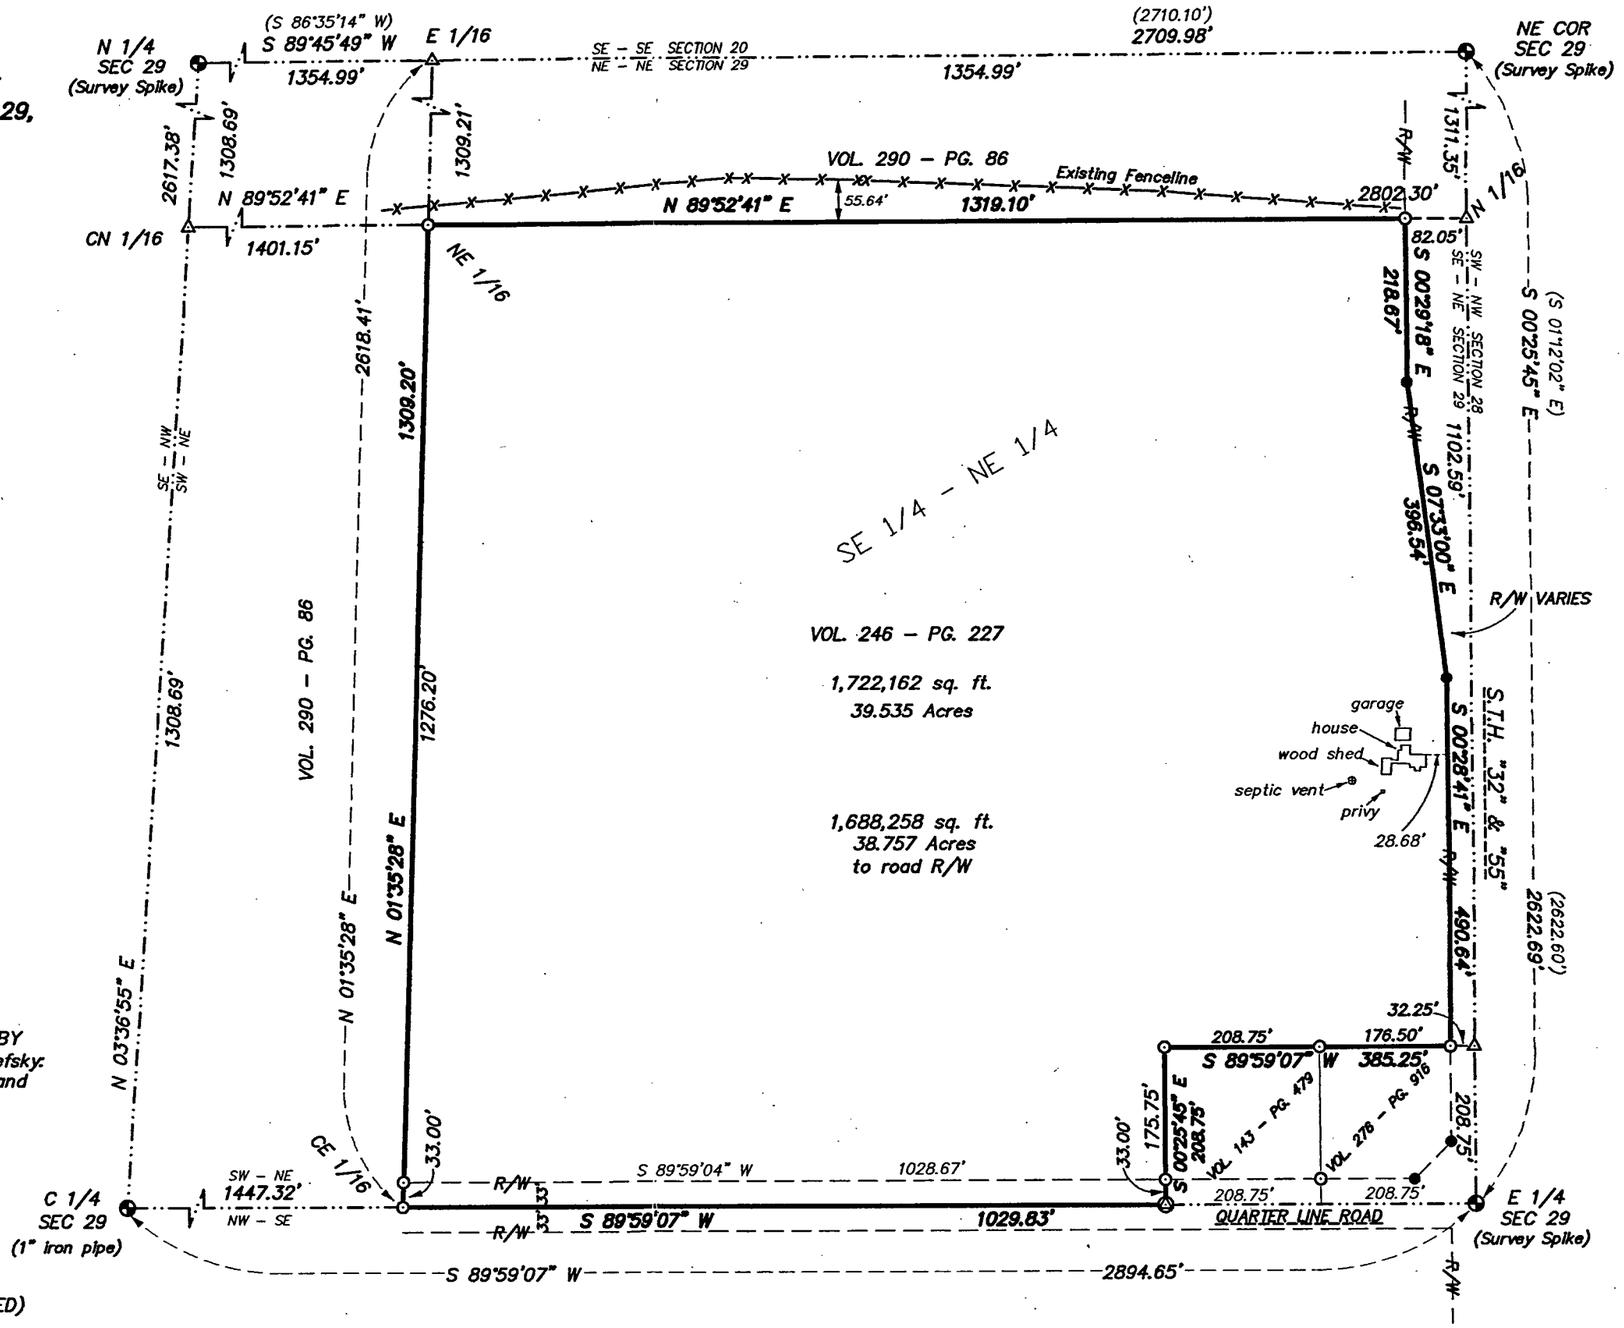

Bearings are referenced to the East Line of said Section 29 assumed to bear S 00°25'45" E.

WISCONSIN
MICHAEL A. TREML
S-2197
LAONA
WI
LAND SURVEYOR

Michael A. Treml
5/30/08

SURVEYOR'S CERTIFICATE:

I, Michael A. Treml, Registered Land Surveyor, HEREBY certify that by the order of Nathaniel W. Thomaschefsky: I have surveyed and mapped the hereon described and depicted lands and the within map is a true and correct representation of the lands surveyed to the best of my knowledge and belief.

LEGEND:

- EXISTING MONUMENT OF RECORD (AS NOTED)
- EXISTING 5/8" R/W REBAR
- SET 1" X 20" IRON PIPE
- SET PK NAIL
- COMPUTED POSITION
- ( ) RECORDED AS

200 0 200 400
Scale: 1" = 200'

FOREST CO SURVEYOR
FILE # 371329 – 20080530 DRAWING NO: 2280-08
DATE _____ BY ____

SHEET 1 OF 1

4-693