
RECEIVED
NOV 12 26
CO. TREASURER

Lots 1 and 1A of Certified Survey Map No. 155096, located in Government Lot 2, Section 6, Township 39 North, Range 12 East, Town of Hiles, Forest County, Wisconsin

FOREST CO SURVEYOR
FILE # 391206-20261016
DATE 11/18/2026 BY JA

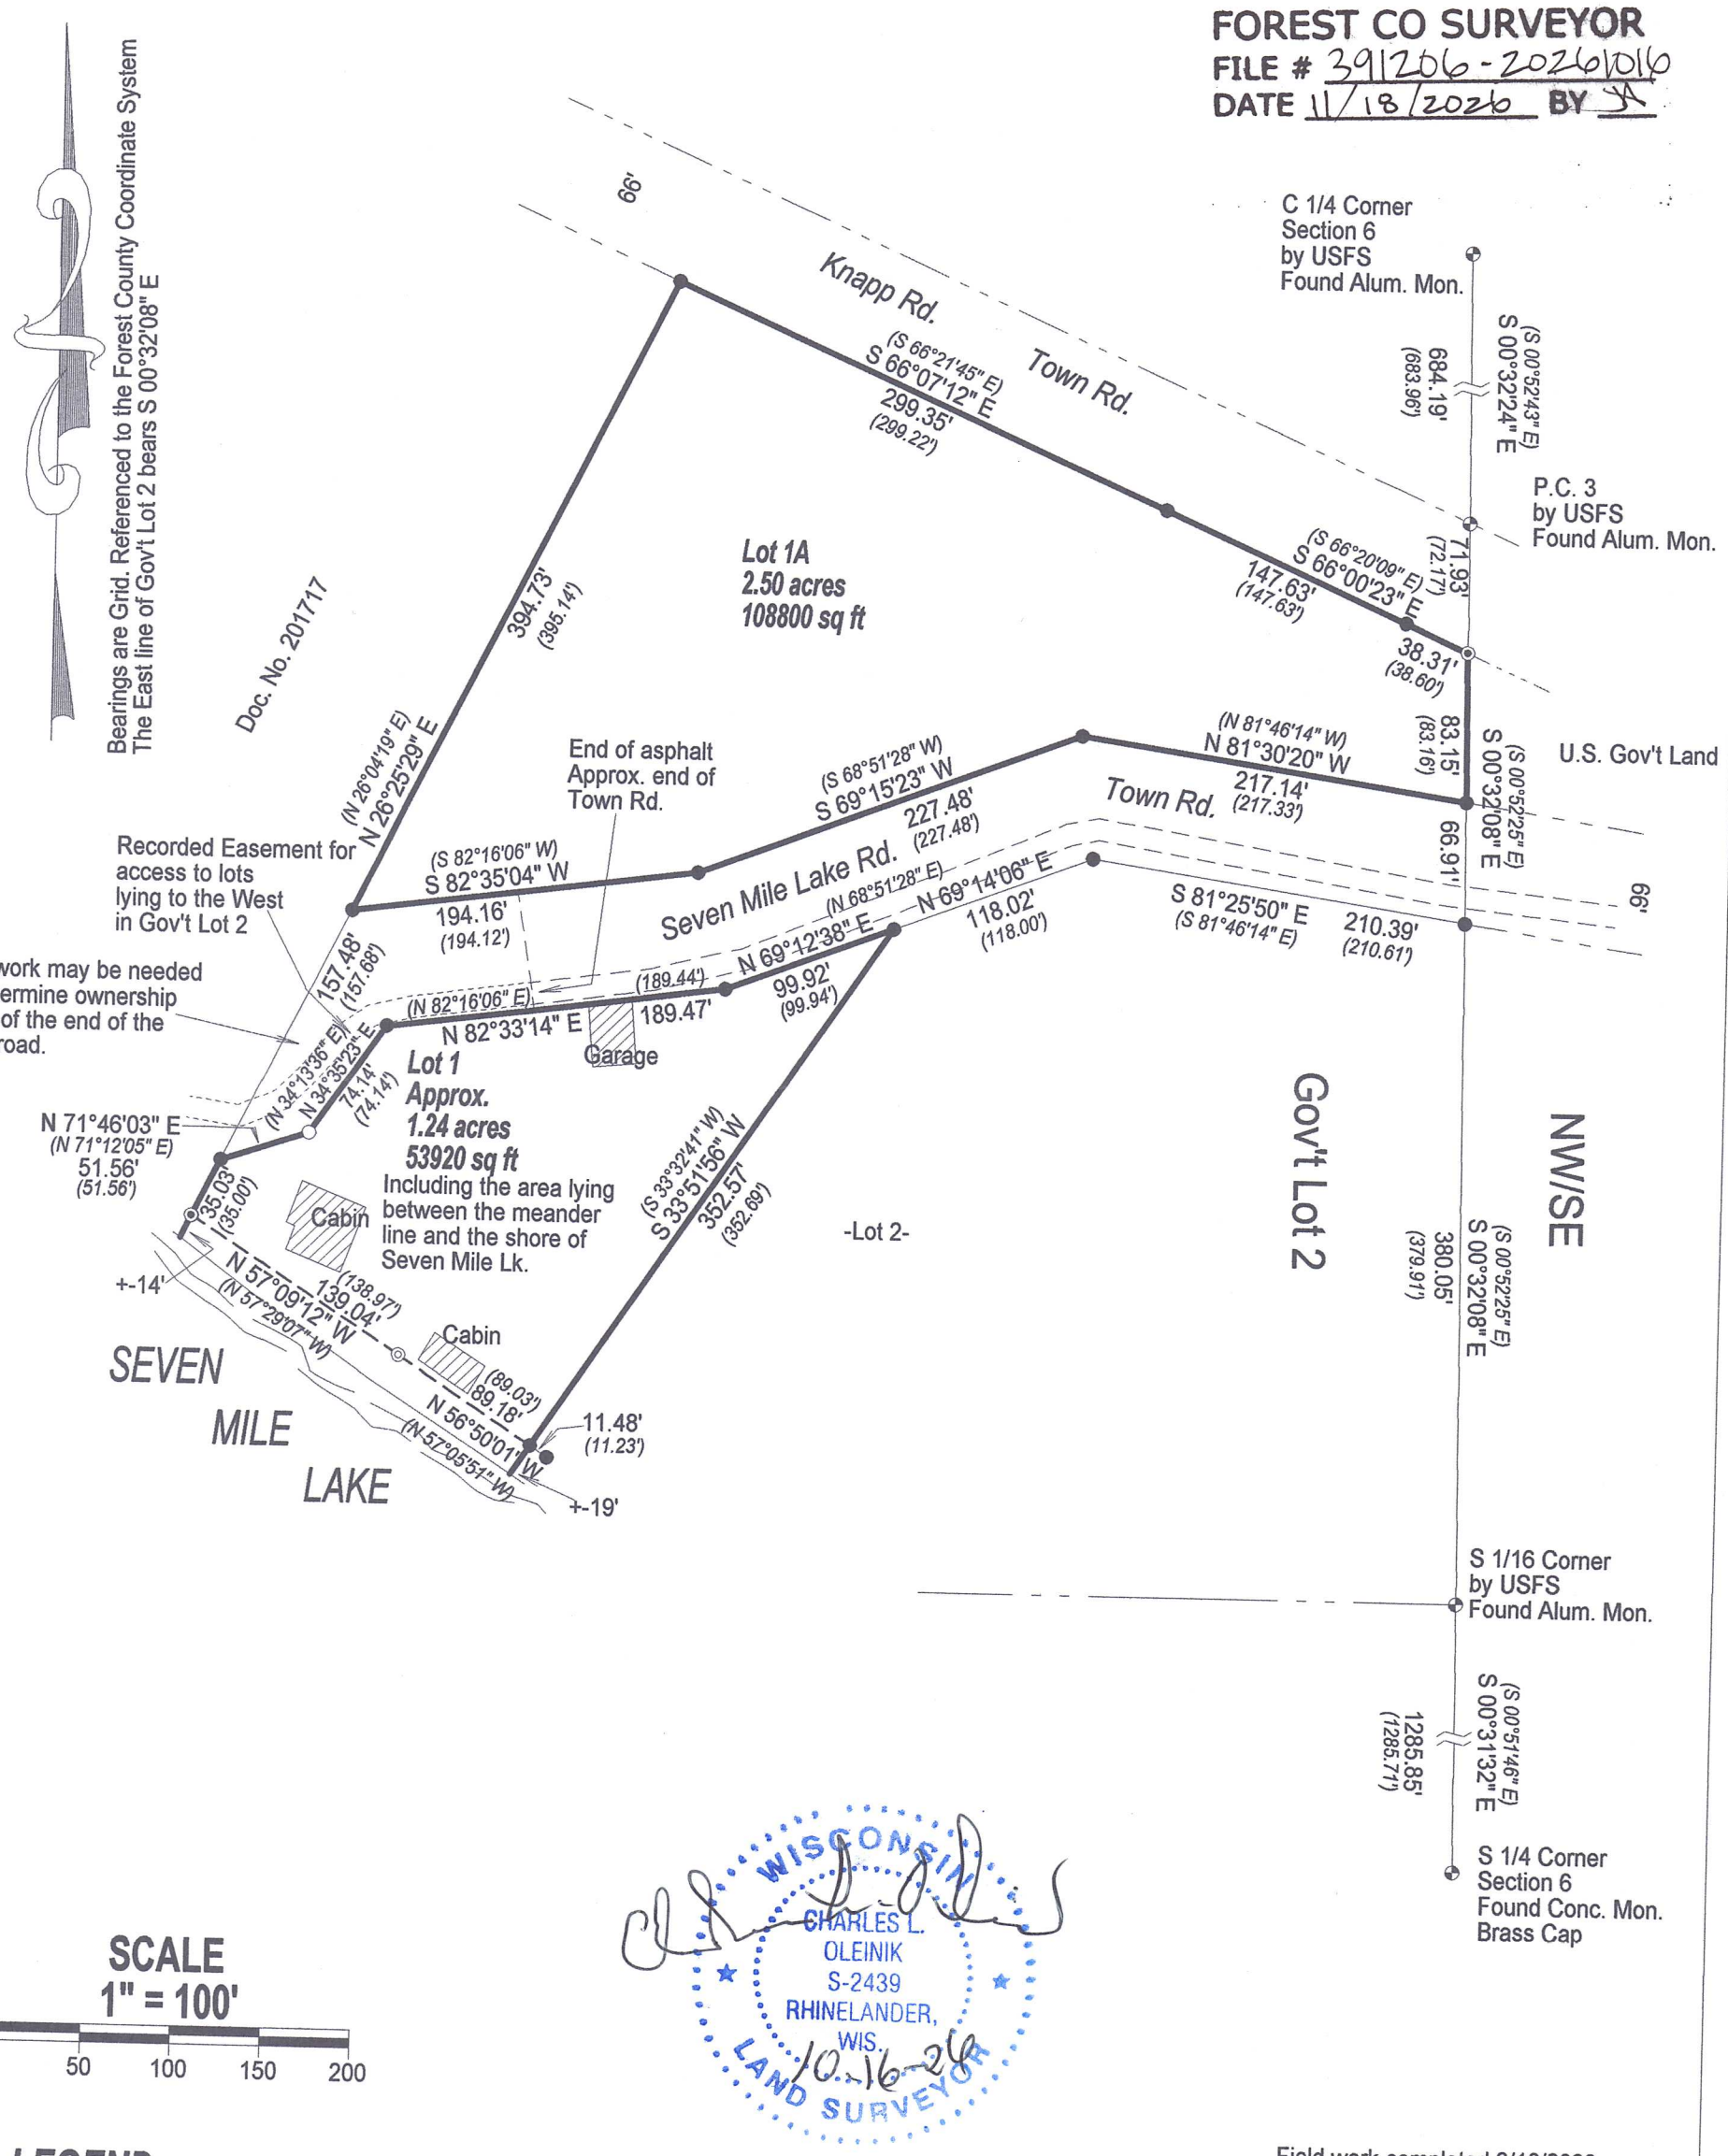

SCALE
1" = 100'
0 50 100 150 200

WISCONSIN
CHARLES L.
OLEINIK
S-2439
RHINELANDER,
WIS.
10-16-26
LAND SURVEYOR

LEGEND

- ○ Set 1" X 18" Iron Pipe weighing min. 1.13 lb/lin. ft.
- ◎ Found 3/4" Iron Bolt
- ● Found 1" Iron Pipe
- ⊙ Found 1 1/2" Iron Pipe
- ( ) Previously recorded as
- ⊕ PLSS Corner Monument

I, Charles L. Oleinik, Professional Land Surveyor in the State of Wisconsin, hereby certify: that I have surveyed and mapped the parcel shown hereon; that said survey and map are correct to the best of my knowledge and belief; that I have complied with the applicable requirements of Chapter A-E 7 of Wisconsin Administrative Code in completion thereof.

Charles L. Oleinik, PLS — Date 10-16-26

Field work completed 2/10/2026

NORTH COAST SURVEYING
4180 TENDERFOOT RD.
RHINELANDER, WI 54501
534-230-8555
NORTHCOASTSURVEYING.COM

Boundary retracement survey for:

DBLF Transition Trust

Drawing #	Date	Drafted by
2605	10/16/2026	CLO