



SECTION 13 - TWP 34 N. R 14 E.

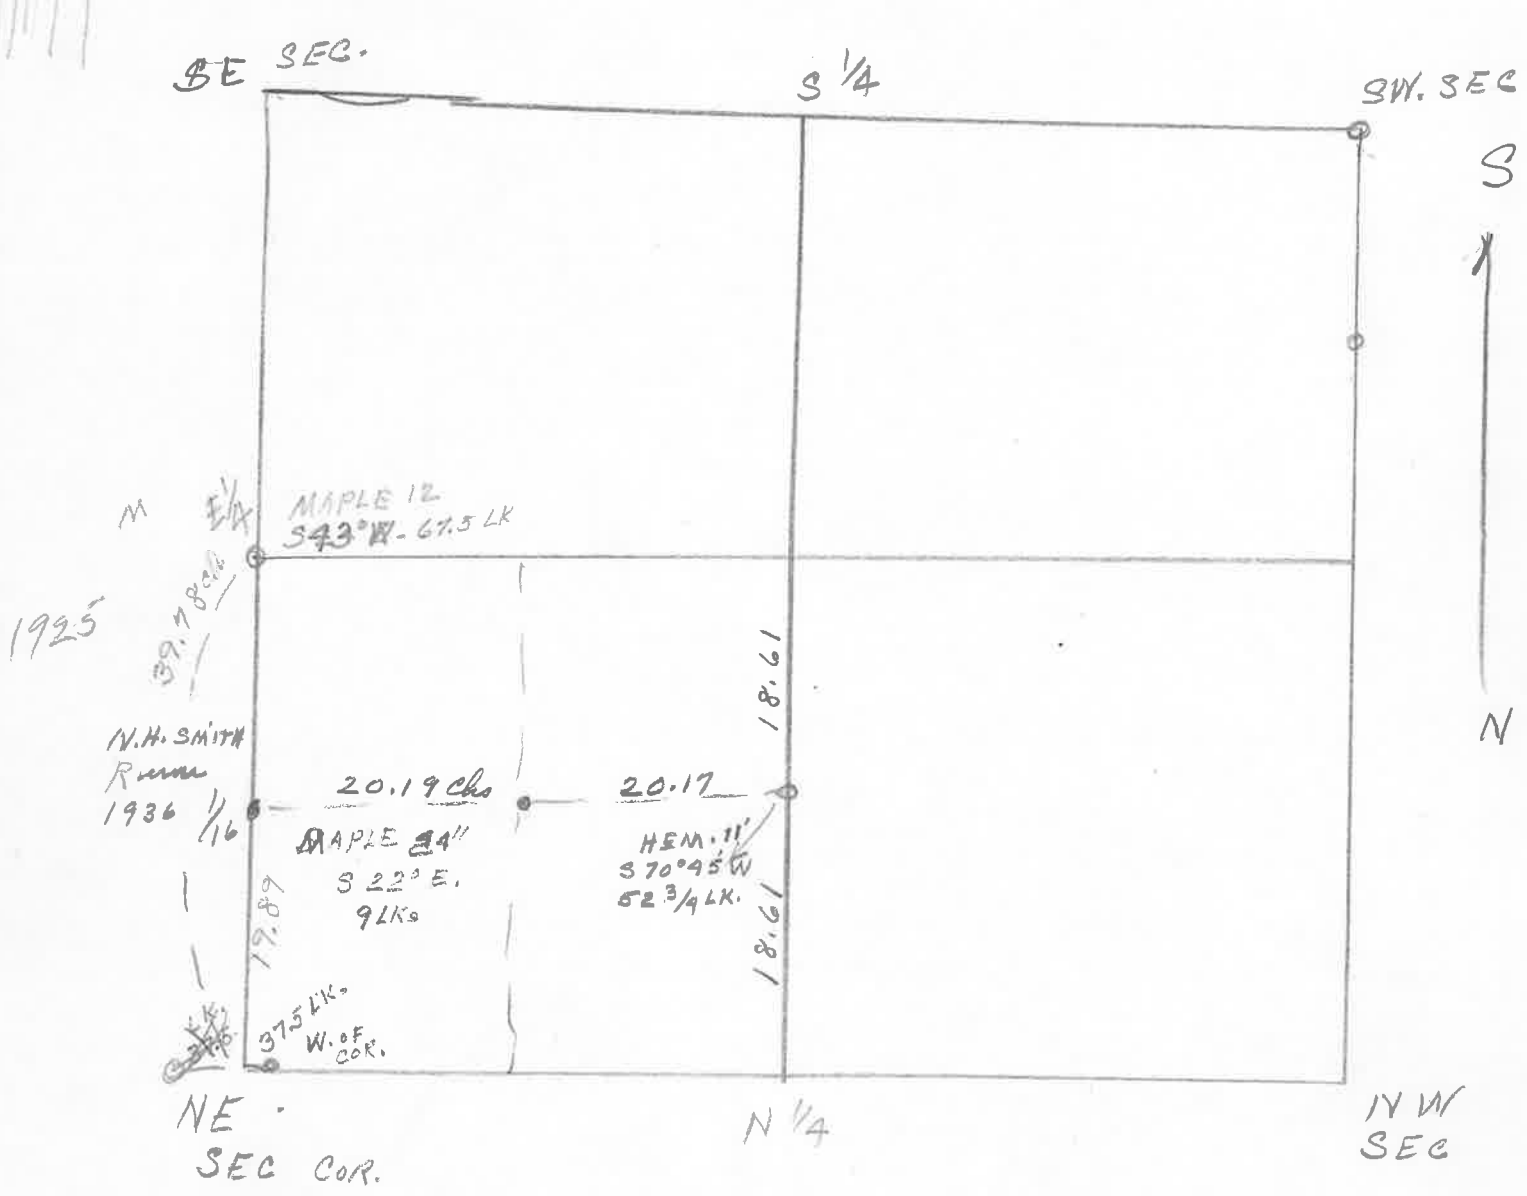

Ed Rummel } chain
WALTER Lenz }

SOUTH FROM 1/6 on N x S 1/4 LINE, SET WIT POST AT 9.30 1/2 CHS

E-W 1/4 LINE TO SECTION 13, 34-14
 C 1/4 to E 1/4 (IN RANGE LINE LANE)

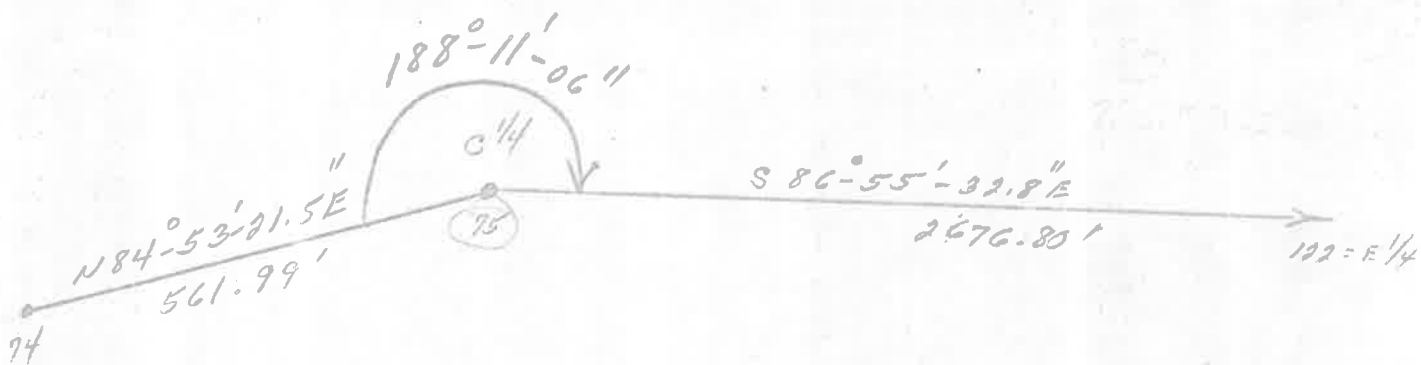

84-53-21.5
 86-55-32.8
 171 48 54.3
 359-59-60
 171-48-54
 188-11-06


P 00,075.0	C 1/4	(Iron Pipe in Stone Rock)
22,432.146		
7,748.207		
P 00,074.0		
22,382.084		
7,188.452		
84 53 21.5		
561.989		
-50.062		
-559.755		
.....		
P 00,075.0	C 1/4	
22,432.146		
7,748.207		
P 00,122.0	E 1/4	(by Property from Smith 1906, 1907, 1908)
22,283.591		
10,421.154		
2.0		
86 55 32.8		
2,676.798		
-143.555		
2,672.946		
.....		

SMITH
1908

XXXXXX = F.S. 1981

Page 14

SECTION 13 T34N R14E

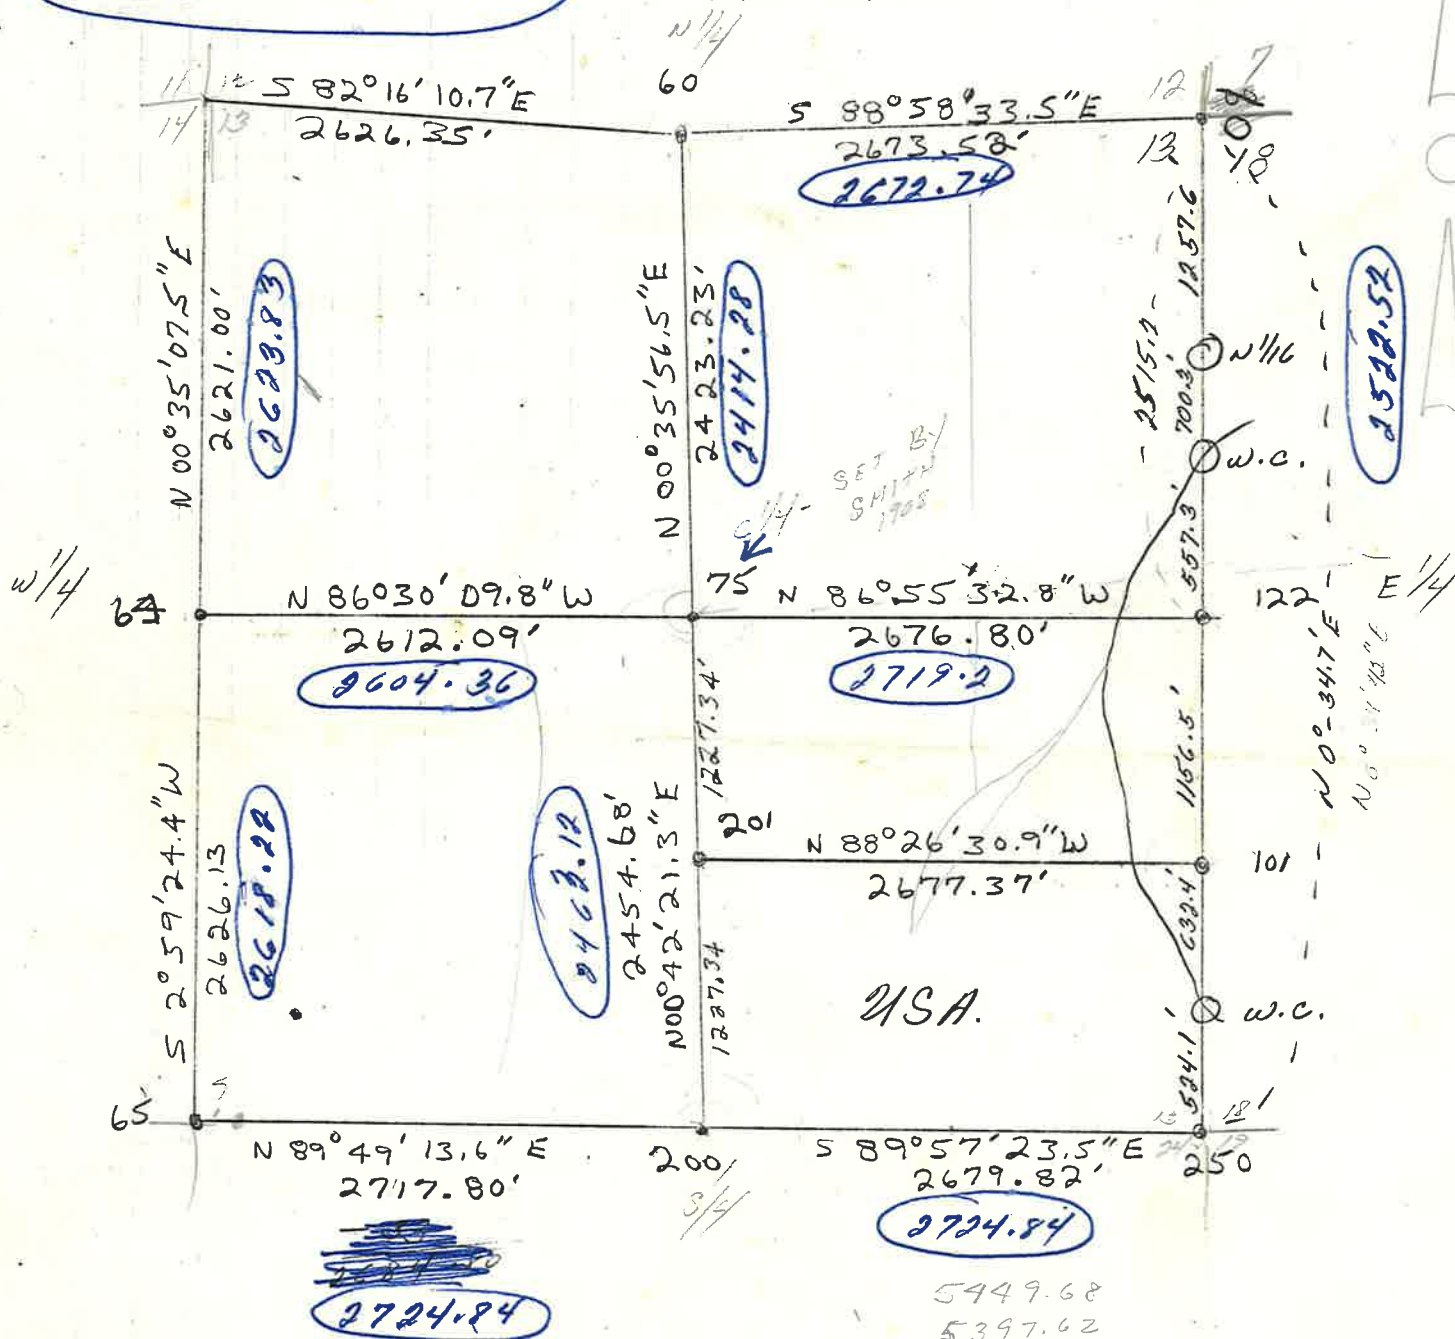

ORIENTATION By SOLAR SHOT

Paul N. Smith and Associates

Registered Land Surveyors

— Office 10 Miles East of Lakewood on County Trunk F —

Box 111

Athelstane, Wisconsin 54104

Telephone

1-715-757-3734

*Book
Resurvey*
FREEDOM - *Wabeno*
SEC 13 - T34N - R14E

