



SECTION 13 - TWP 34 N. R 14 E.

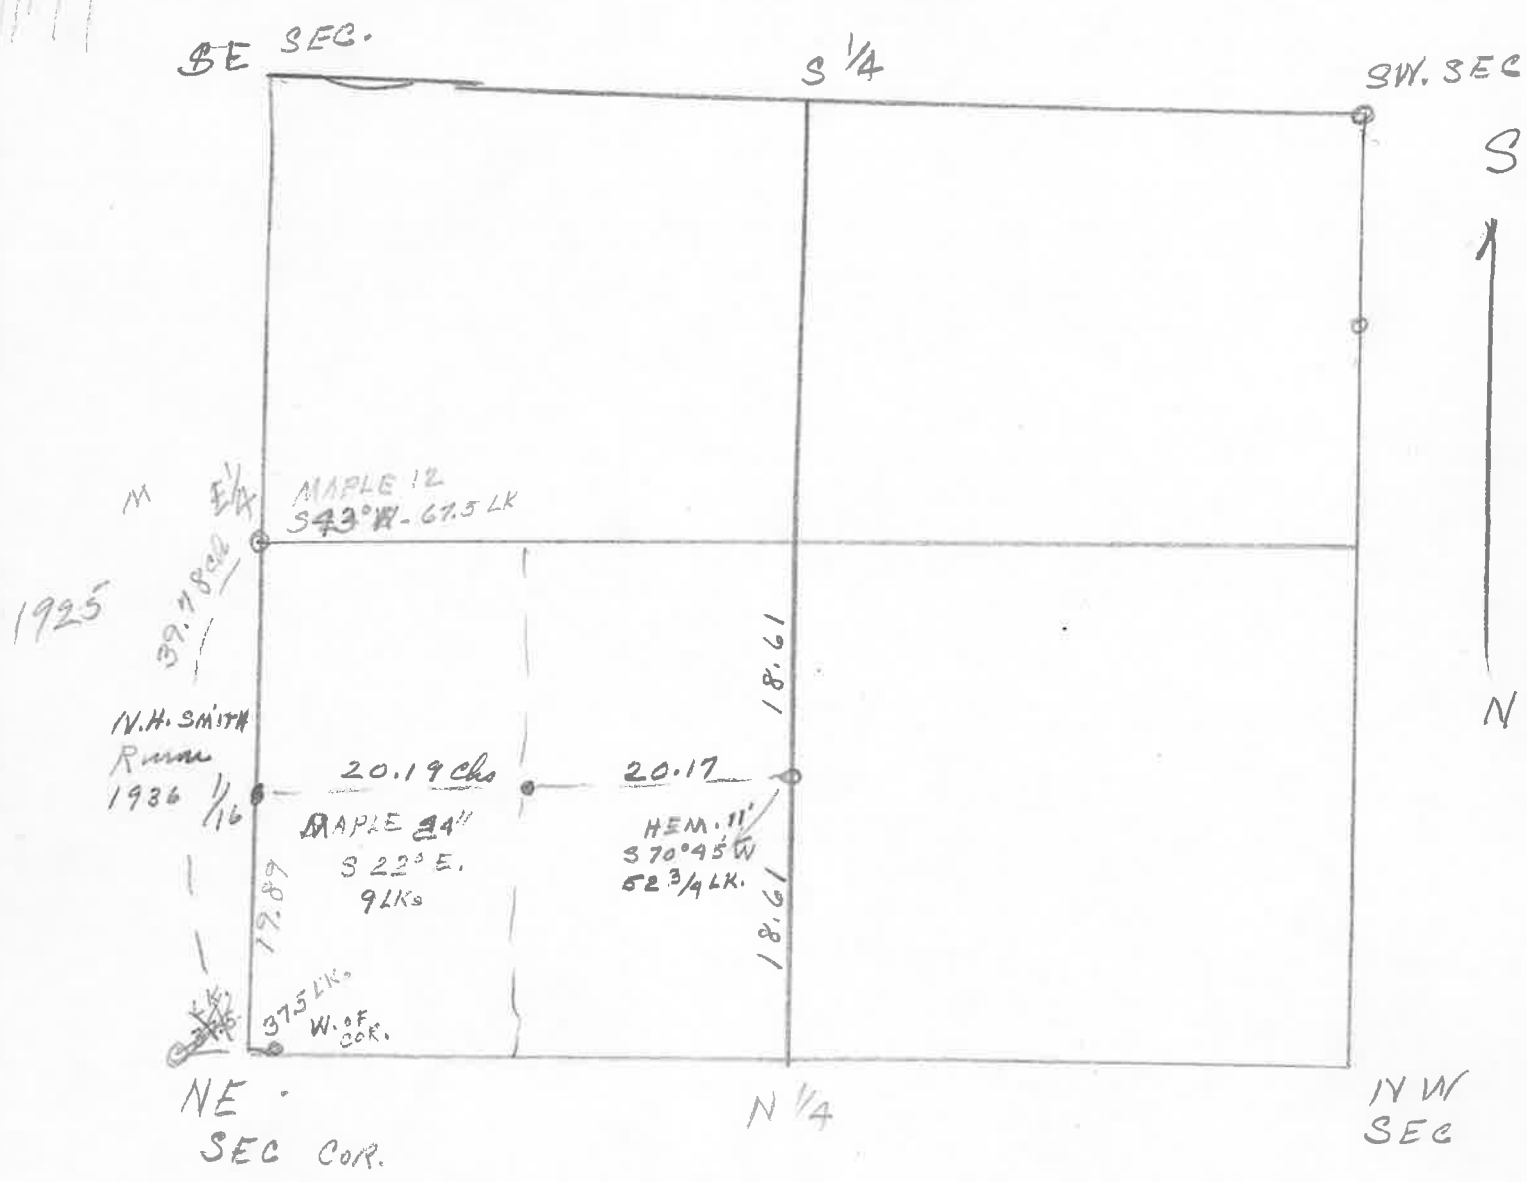

Ed Rummel } chain
WALTER Lenz }

SOUTH FROM 1/16 on N & S 1/4 LINE, SET WIT POST AT 9.30 1/2 CHS

E-W 1/4 LINE TO SECTION 13, 34-14
 C 1/4 to E 1/4 (IN RANGE LINE HANE)

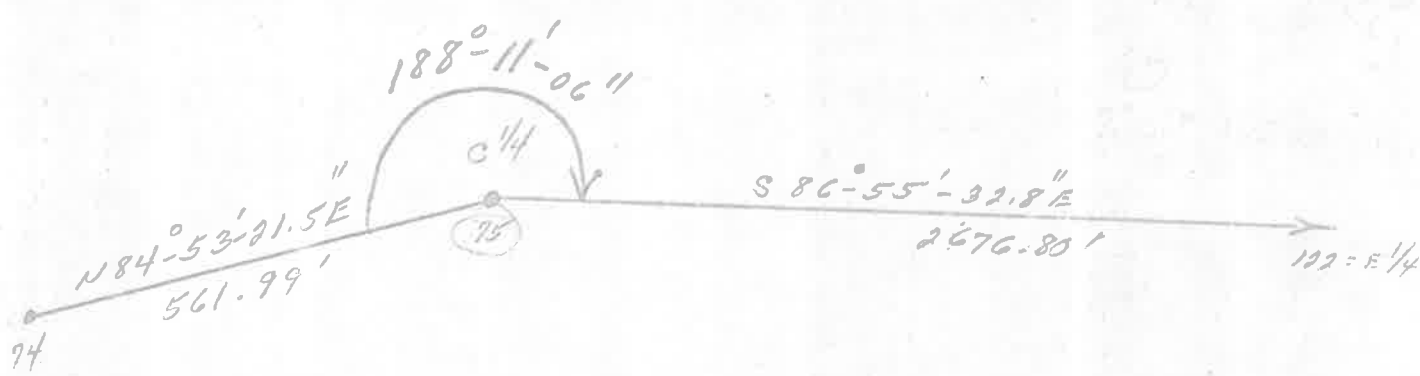

84-53-21.5
 86-55-32.8
 171 48 54.3
 359-59-60
 171-48-54
 188-11-06

P 00,075.0 C 1/4 (Iron Pipe in NW of Rock)
 22,432.146
 7,756.207
 P 00,074.0
 22,302.084
 7,198.452
 84 53 21.5
 561.989
 -50.062
 -559.755
 *
 P 00,075.0 C 1/4
 22,432.146
 7,748.207
 P 00,122.0 E 1/4 (by Property from Smith of 1906, 1907, 1908)
 22,266.591
 19,421.154
 86 55 32.8
 2,675.798
 -143.555
 2,672.946
 X
 Y
 X

ORIENTATION By SOLAN SHOT

Paul N. Smith and Associates

Registered Land Surveyors


— Office 10 Miles East of Lakewood on County Trunk F —

Box 111
Athelstane, Wisconsin 54104

Telephone
1-715-757-3734

Book
Resurveying

FREEDOM - Wabun
SEC 13 - T34N - R14E

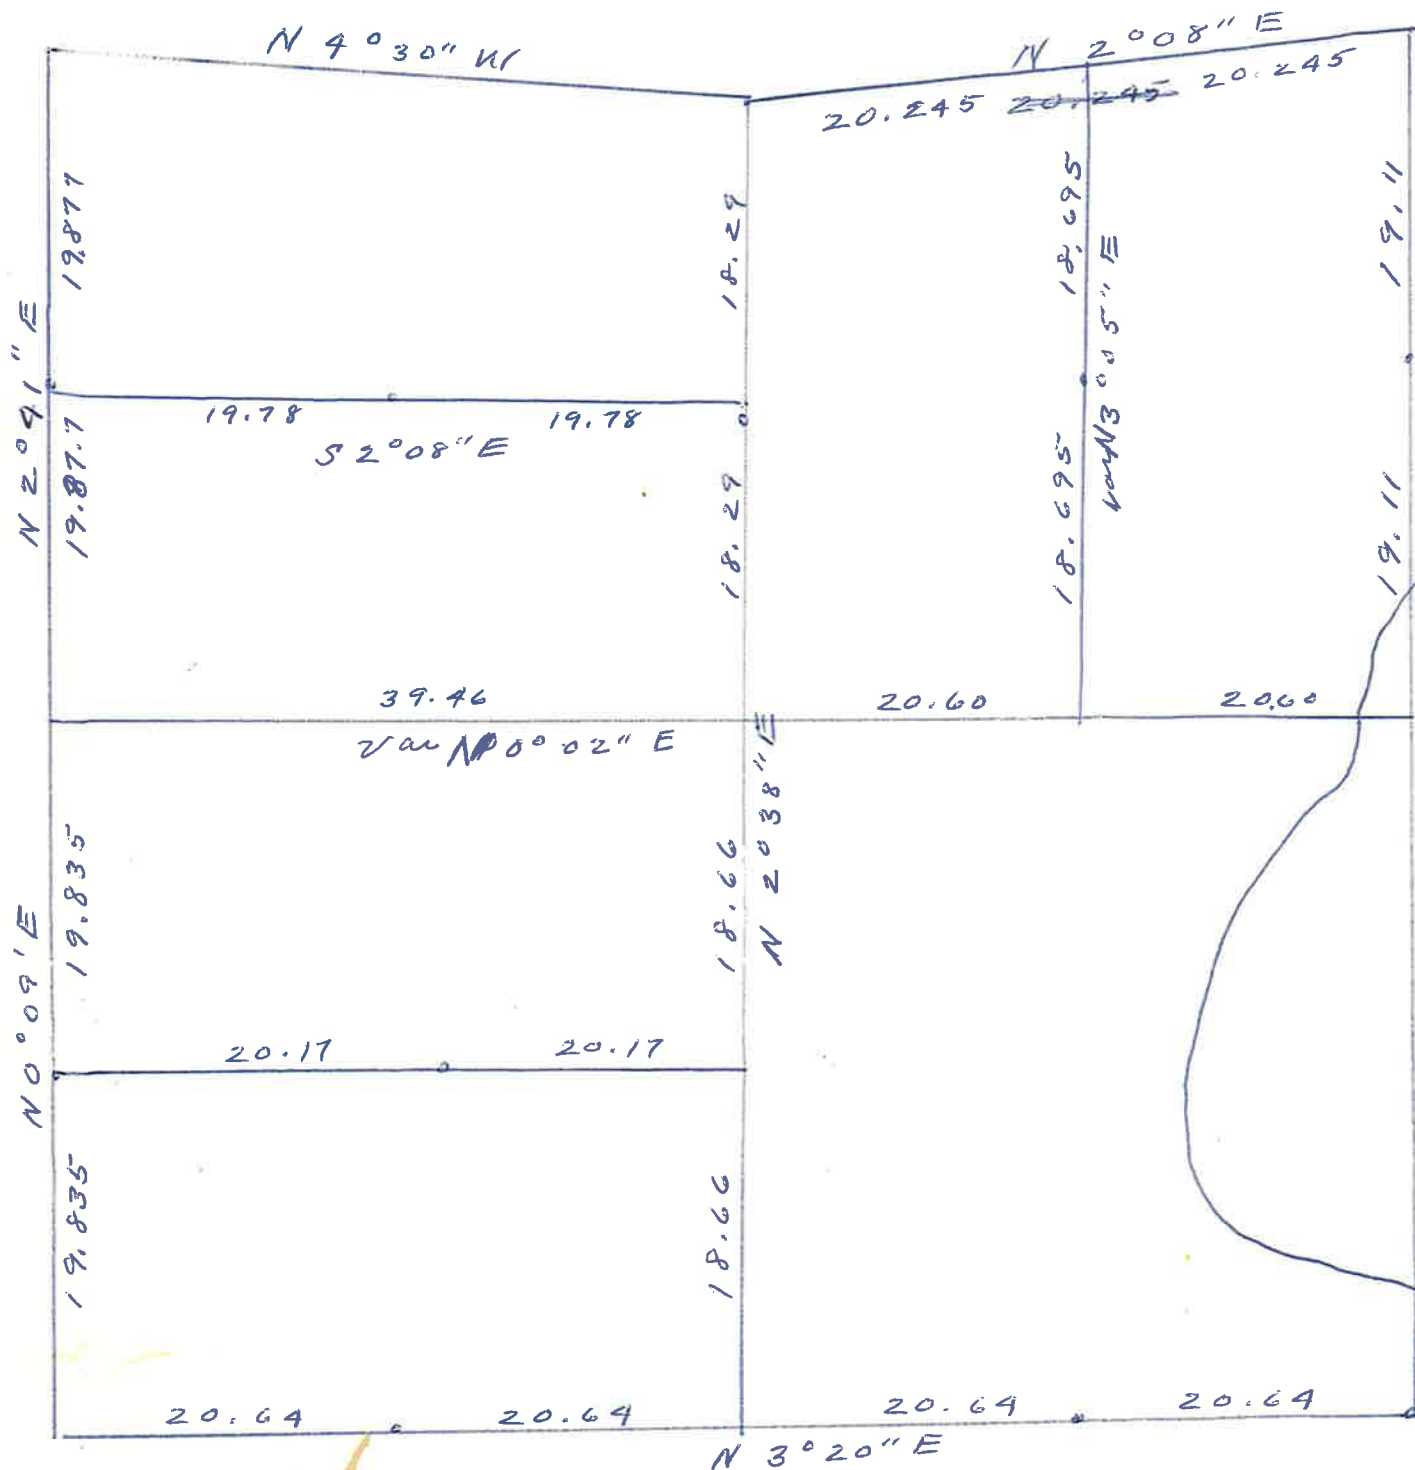


S 1711
1908

XXXXXX - F.S. 1981

COMPUTATION SHEET

SECTION 13 T34N R14E

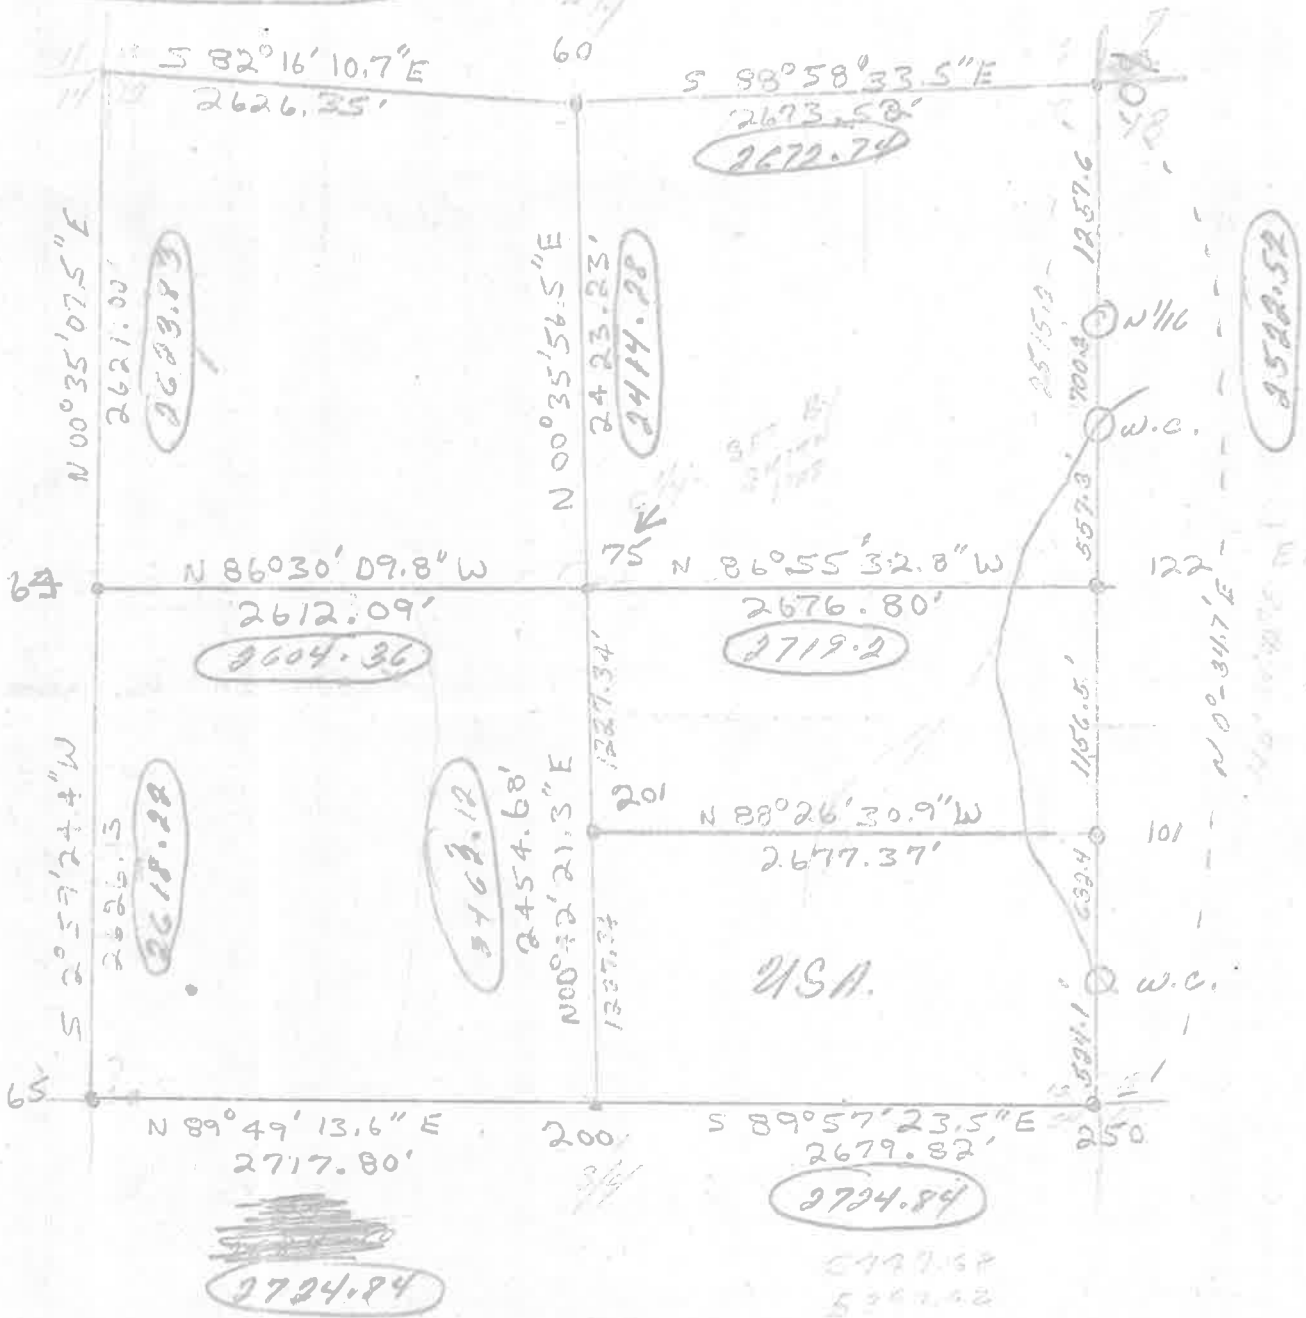

ORIENTATION By SOLAR SHOT

N. Walter Surg.

USF

Surrey

TPool #52

 μ и

Birch 12 N 49 $\frac{3}{4}$ W 85'

1989

Page 154

3946

Book
Book

20 N. 63 W 31 $\frac{2}{3}$ lbs
16 S 82 $\frac{1}{2}$ E 6 $\frac{1}{4}$ lbs

108

2060

206.

4 Town Road.

Scho.

983

1983

20, 19ch

2019 chs

8/2/8

930000
1862

{ Spruce 11 S 70° 45' W 57½ lbs
 { Sugar 8 N 52° 45' W 52¾ lbs
 { Birch 30 S 6° 10' E 23½ lbs

W.C. ret

Stone
set here

See 24

Var 2^o in 1936