


Sec 11, T.34 N., R.14 E.

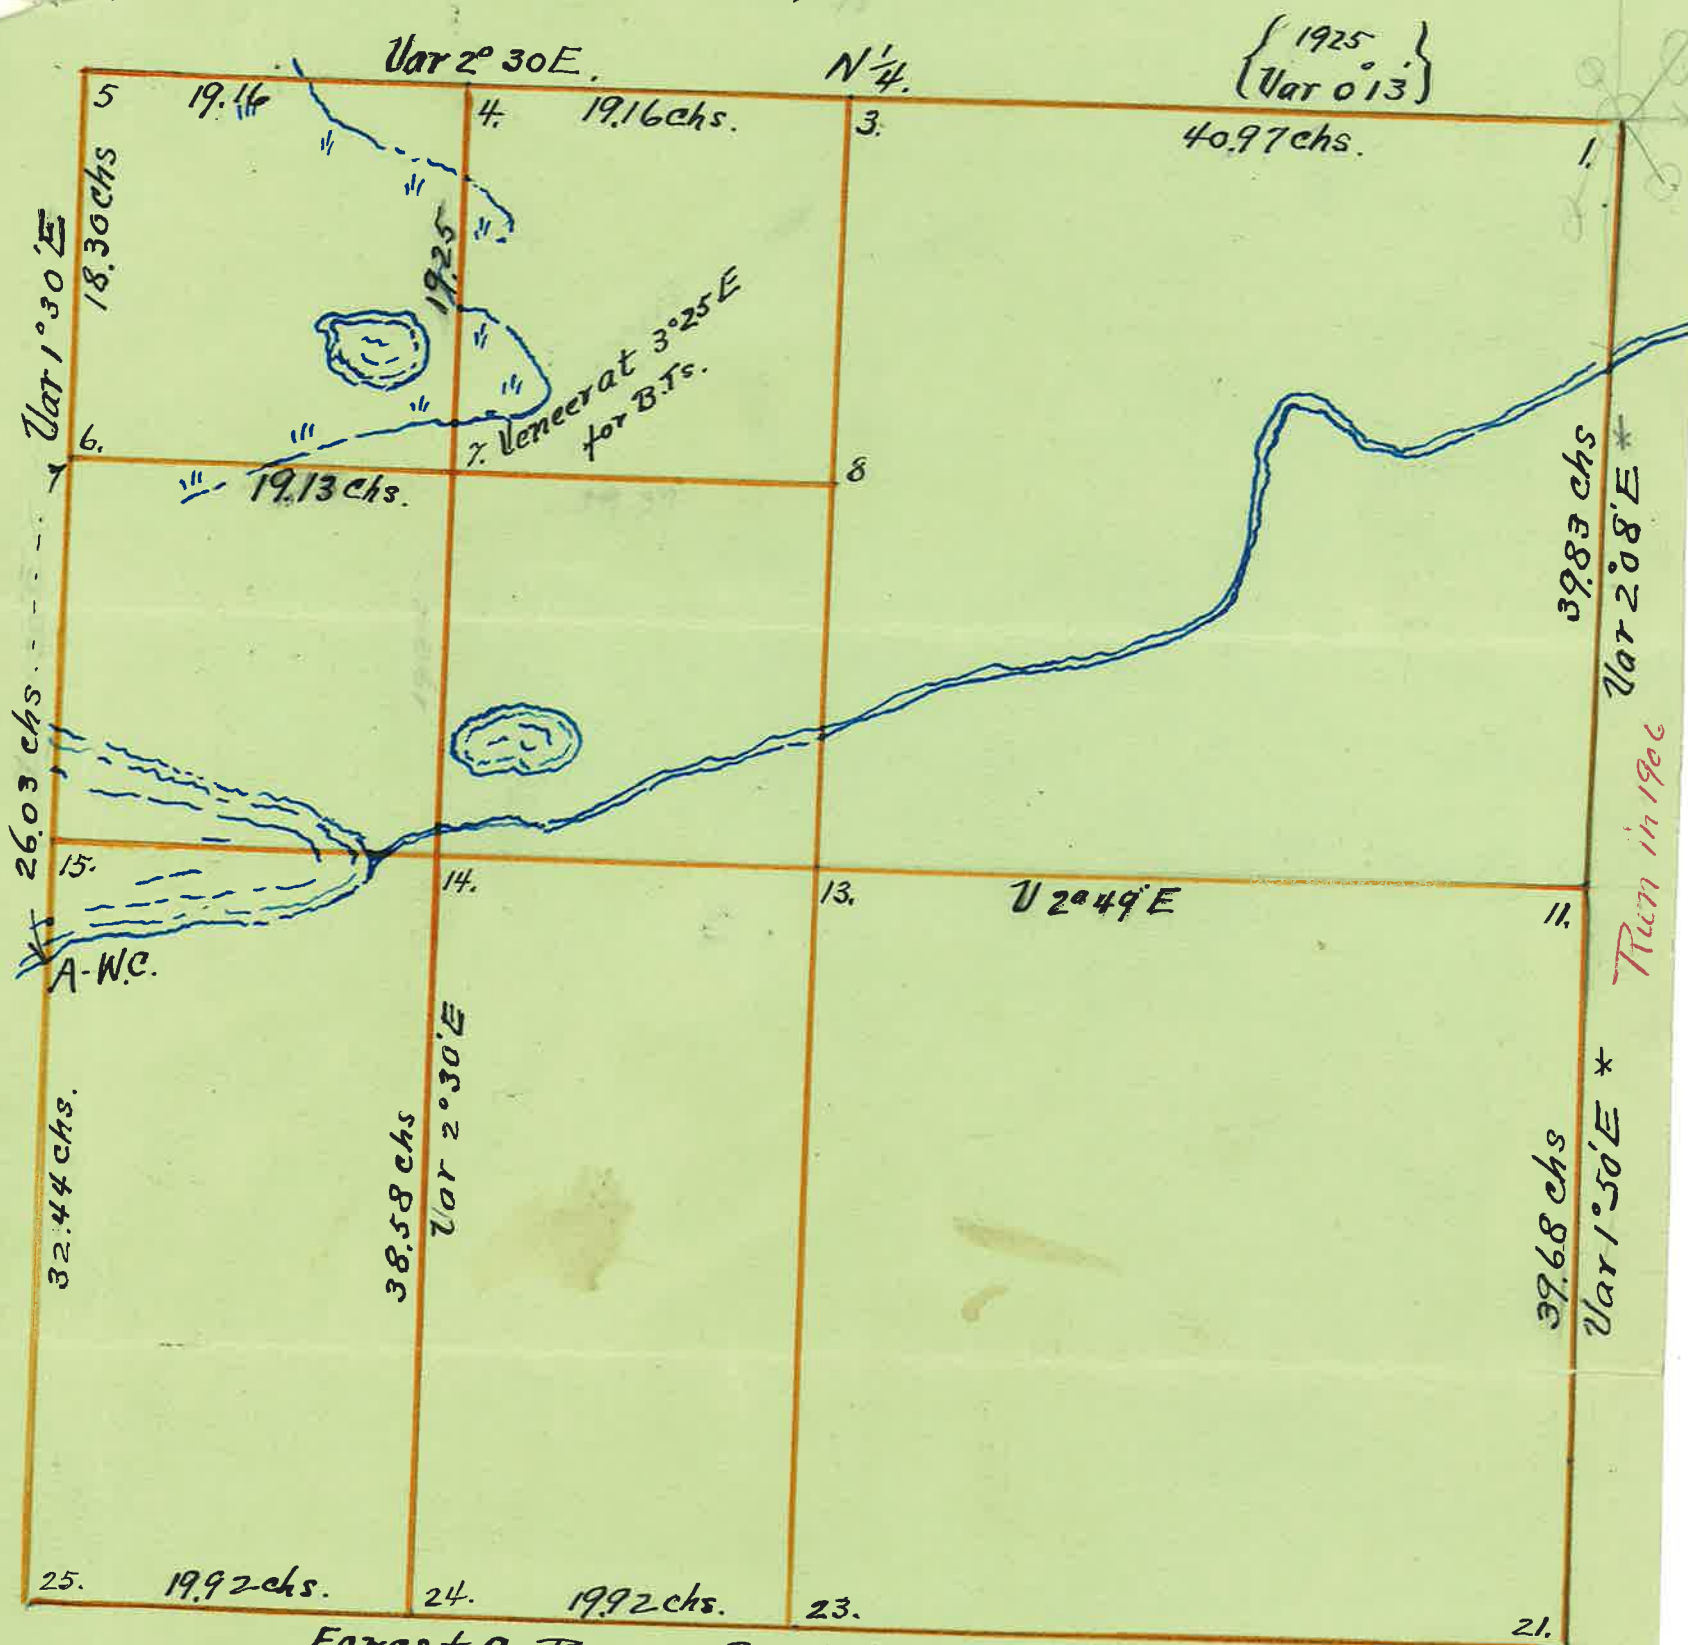

Forest Co. Record Book No. 2 Survey May 1906.

- 1-Orig. B.Ts O.K. stake by J. Melendy
- 3-Original B.Ts standing, Hemlock braken off high.
- New 4-Birch 12 N 76° E 53 1/4 links.
- 5-Orig B.Ts. O.K.
- New 6-Birch 12 S 40° 15 W 35 links + Hemlock 16 S 42° 30 E 60 links.
- New 7-Birch 16 N 31° 20 E 39 1/2 links + Hemlock 12 S 39° 30 W 38 3/4 links.
- 8-Stake
- 11-Stake + Originals B.Ts. O.K. - stake by J. Melendy - checks.
- 13-stake by Melendy - checks.
- 14-stake by N. H. Smith
- 15 - In Lake
- New 21-Birch 12 N 49° 45 W 85 links Veneer at 3° 25' for B.T. Orig. Stumps O.K.
- New 23-Sugar Maple 18 S 36° 30 E 33 3/4 lks. Orig B.Ts. plain but rotted
- New 24-Birch 12 N 51° 50 W 64 lks + Birch 24 S 13° 45 E 79 1/4 links.
- 25-Orig. B.Ts. O.K.
- New } A-W.C. Birch 8 N 40° W 11 1/2 links + Birch 7 N 89° 15 E 15 links
 { Veneer set at 3° 25' E. for B.Ts.

Copy of Field Notes made by N. H. Smith, C.E. & Sur

1906 - 1907 - 1925

Copy by O. N. Smith R.L.S.