

C. FRED CALHOUN, MAYOR

G. O. PALMITER,
COUNCILMAN AND CITY CLERK

FRANK DVORAK,
COUNCILMAN AND TREASURER

ANTIGO, WISCONSIN

GOVERNMENT BY COMMISSION



N. H. SMITH,
CITY ENGINEER AND SUPERIN-
TENDENT OF WATER WORKS


F. J. FINUCANE,
CITY ATTORNEY

*Subdivided in 1865
Figured Var at 3 1/4 at 53 years*

ANTIGO, WISCONSIN,

Sec 21 - Town 38 Range 14 E

Run at 3° E 16 Var 6° East

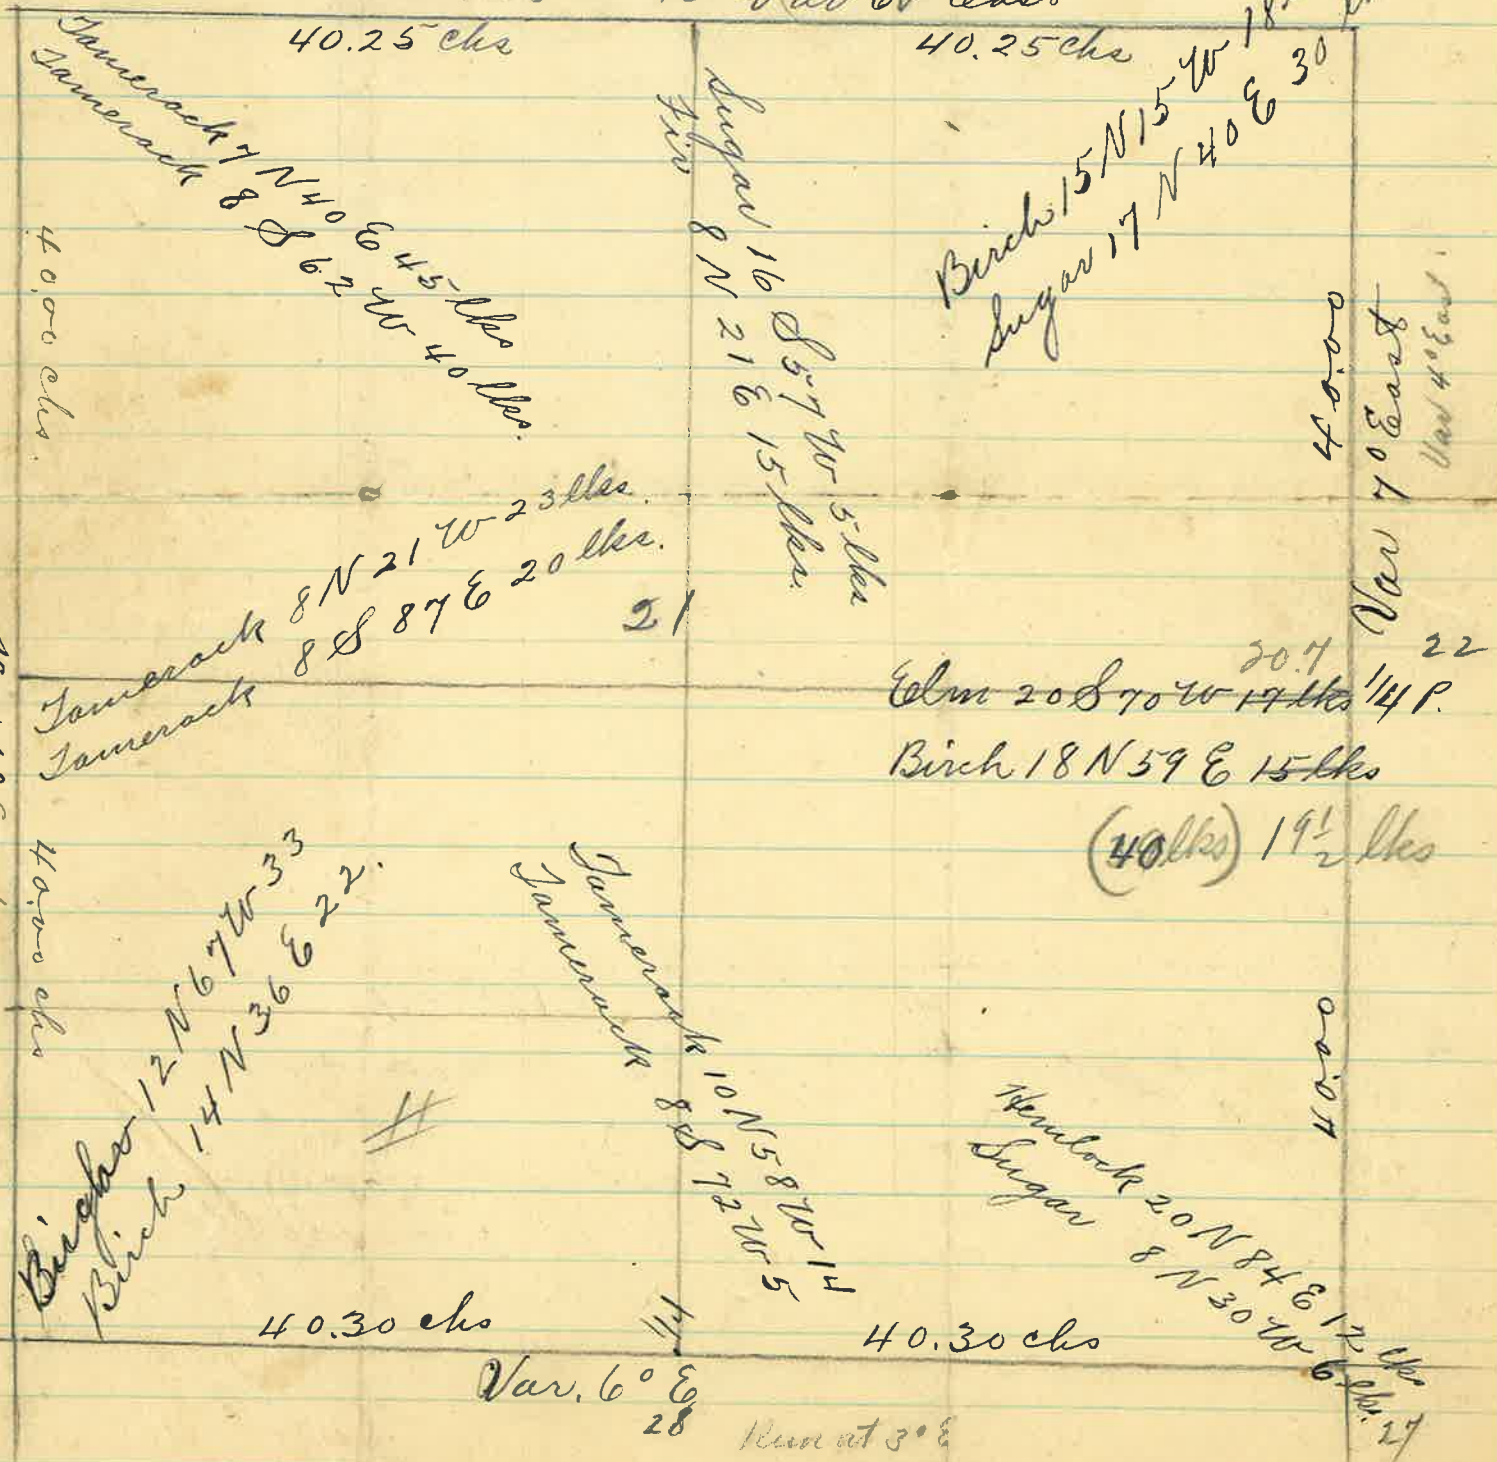

G. O. PALMITER,
COUNCILMAN AND CITY CLERK

FRANK DVORAK,
COUNCILMAN AND TREASURER

GOVERNMENT BY COMMISSION




N. H. SMITH,
CITY ENGINEER AND SUPERIN-
TENDENT OF WATER WORKS

F. J. FINUCANE,
CITY ATTORNEY

Subdivided in 1865 or 53 years ago. Dec 1917
ANTIGO, WISCONSIN,

ANTIGO, WISCONSIN,
Sec. 20 Town 38 Range 14 East
Sec 17 Var 6° E

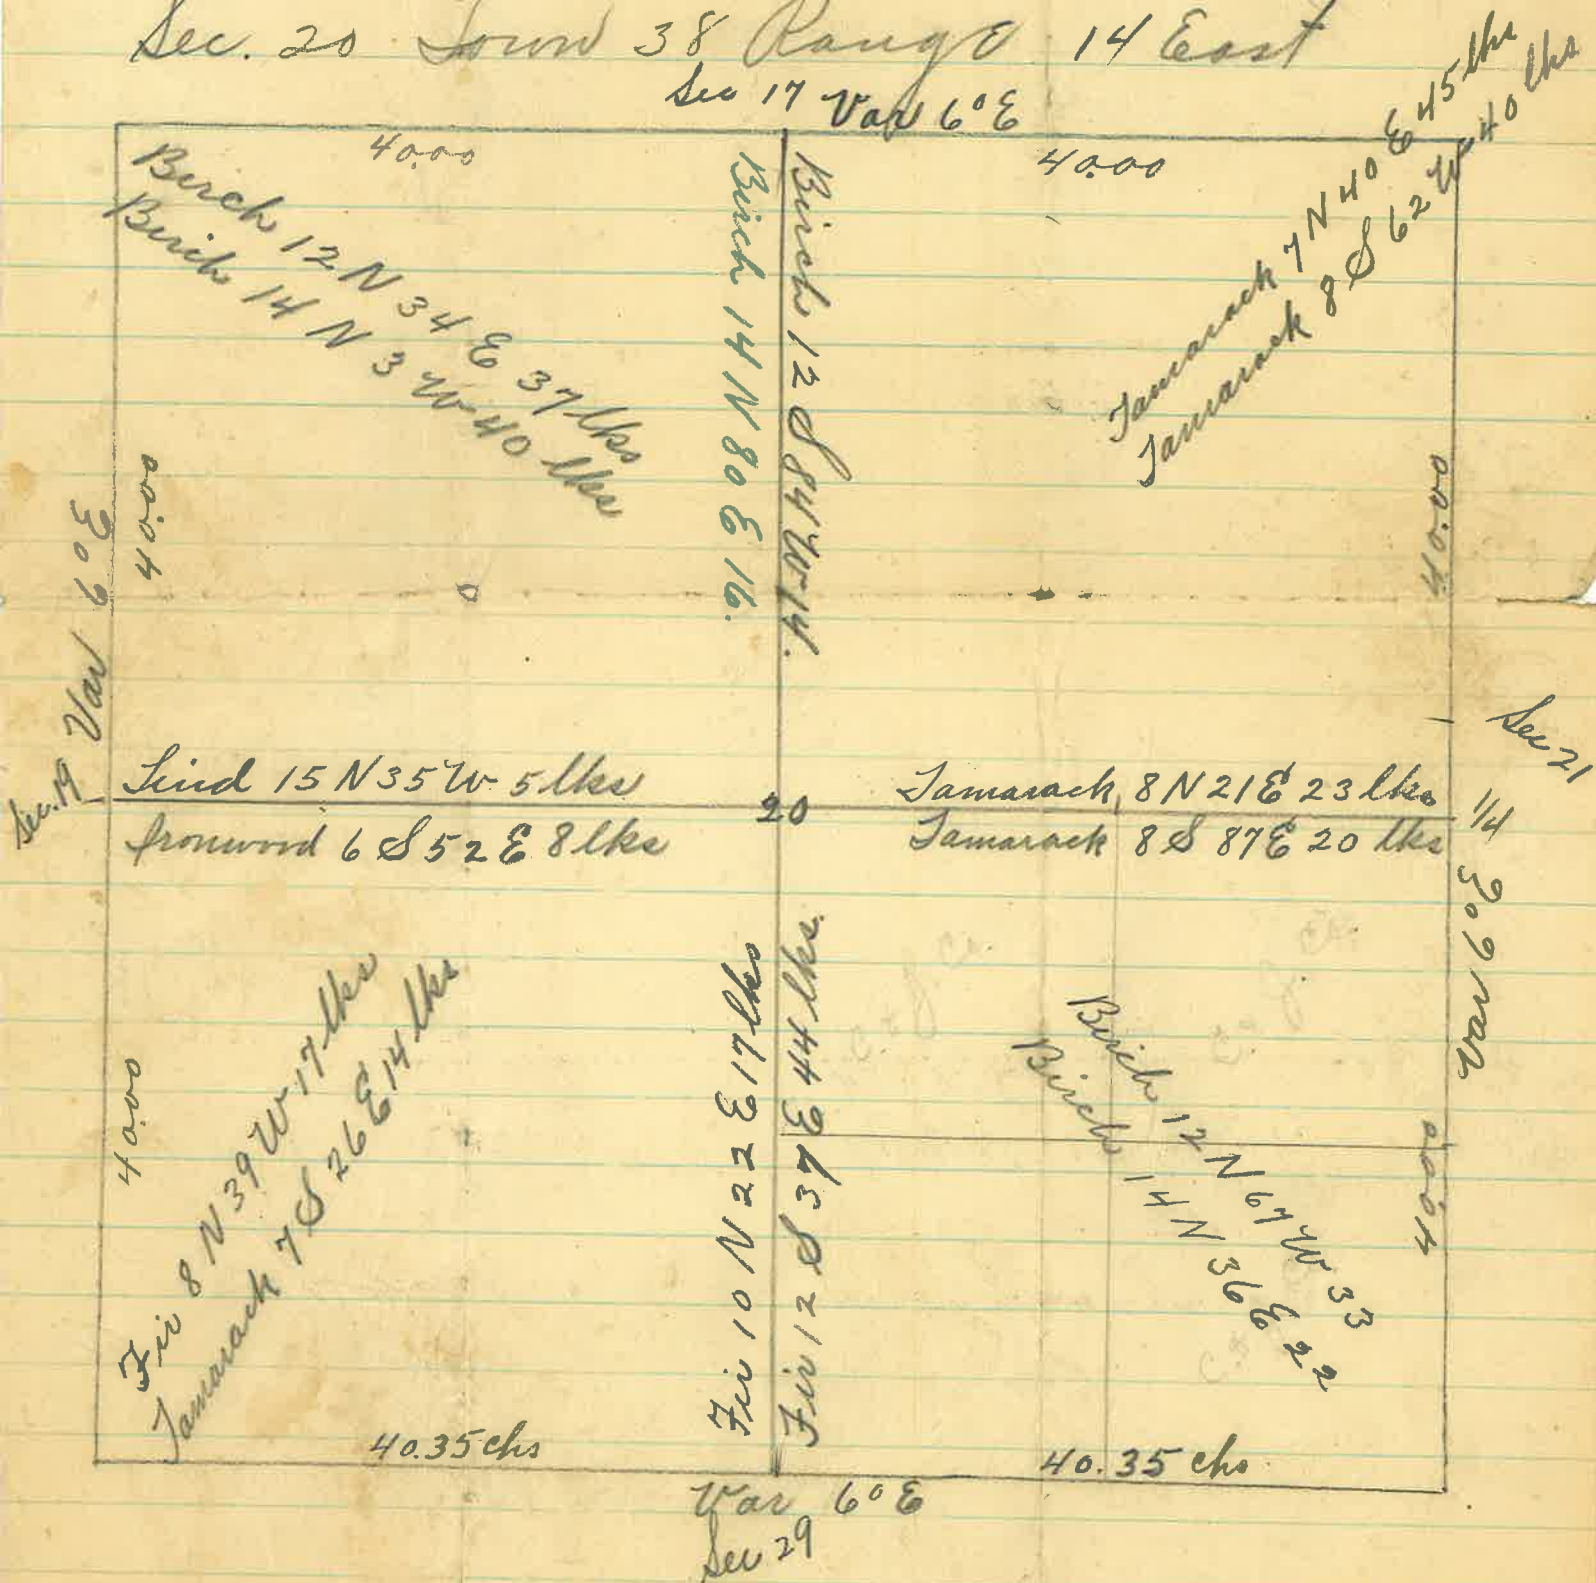

.....SURVEYOR.....


Civil and Topographical Engineer

PRESIDENT WIS. ENG. SOCIETY

Waterpower Engineering
Bridge, Viaduct, Park and Cemetery plans,
Drainage and Municipal Engineering.

Surveys, Plans, Specifications, Estimates and
Superintending Construction of Waterworks,
Railroads, Bridges and Sewers. ♪ ♪ ♪ ♪ ♪

190.

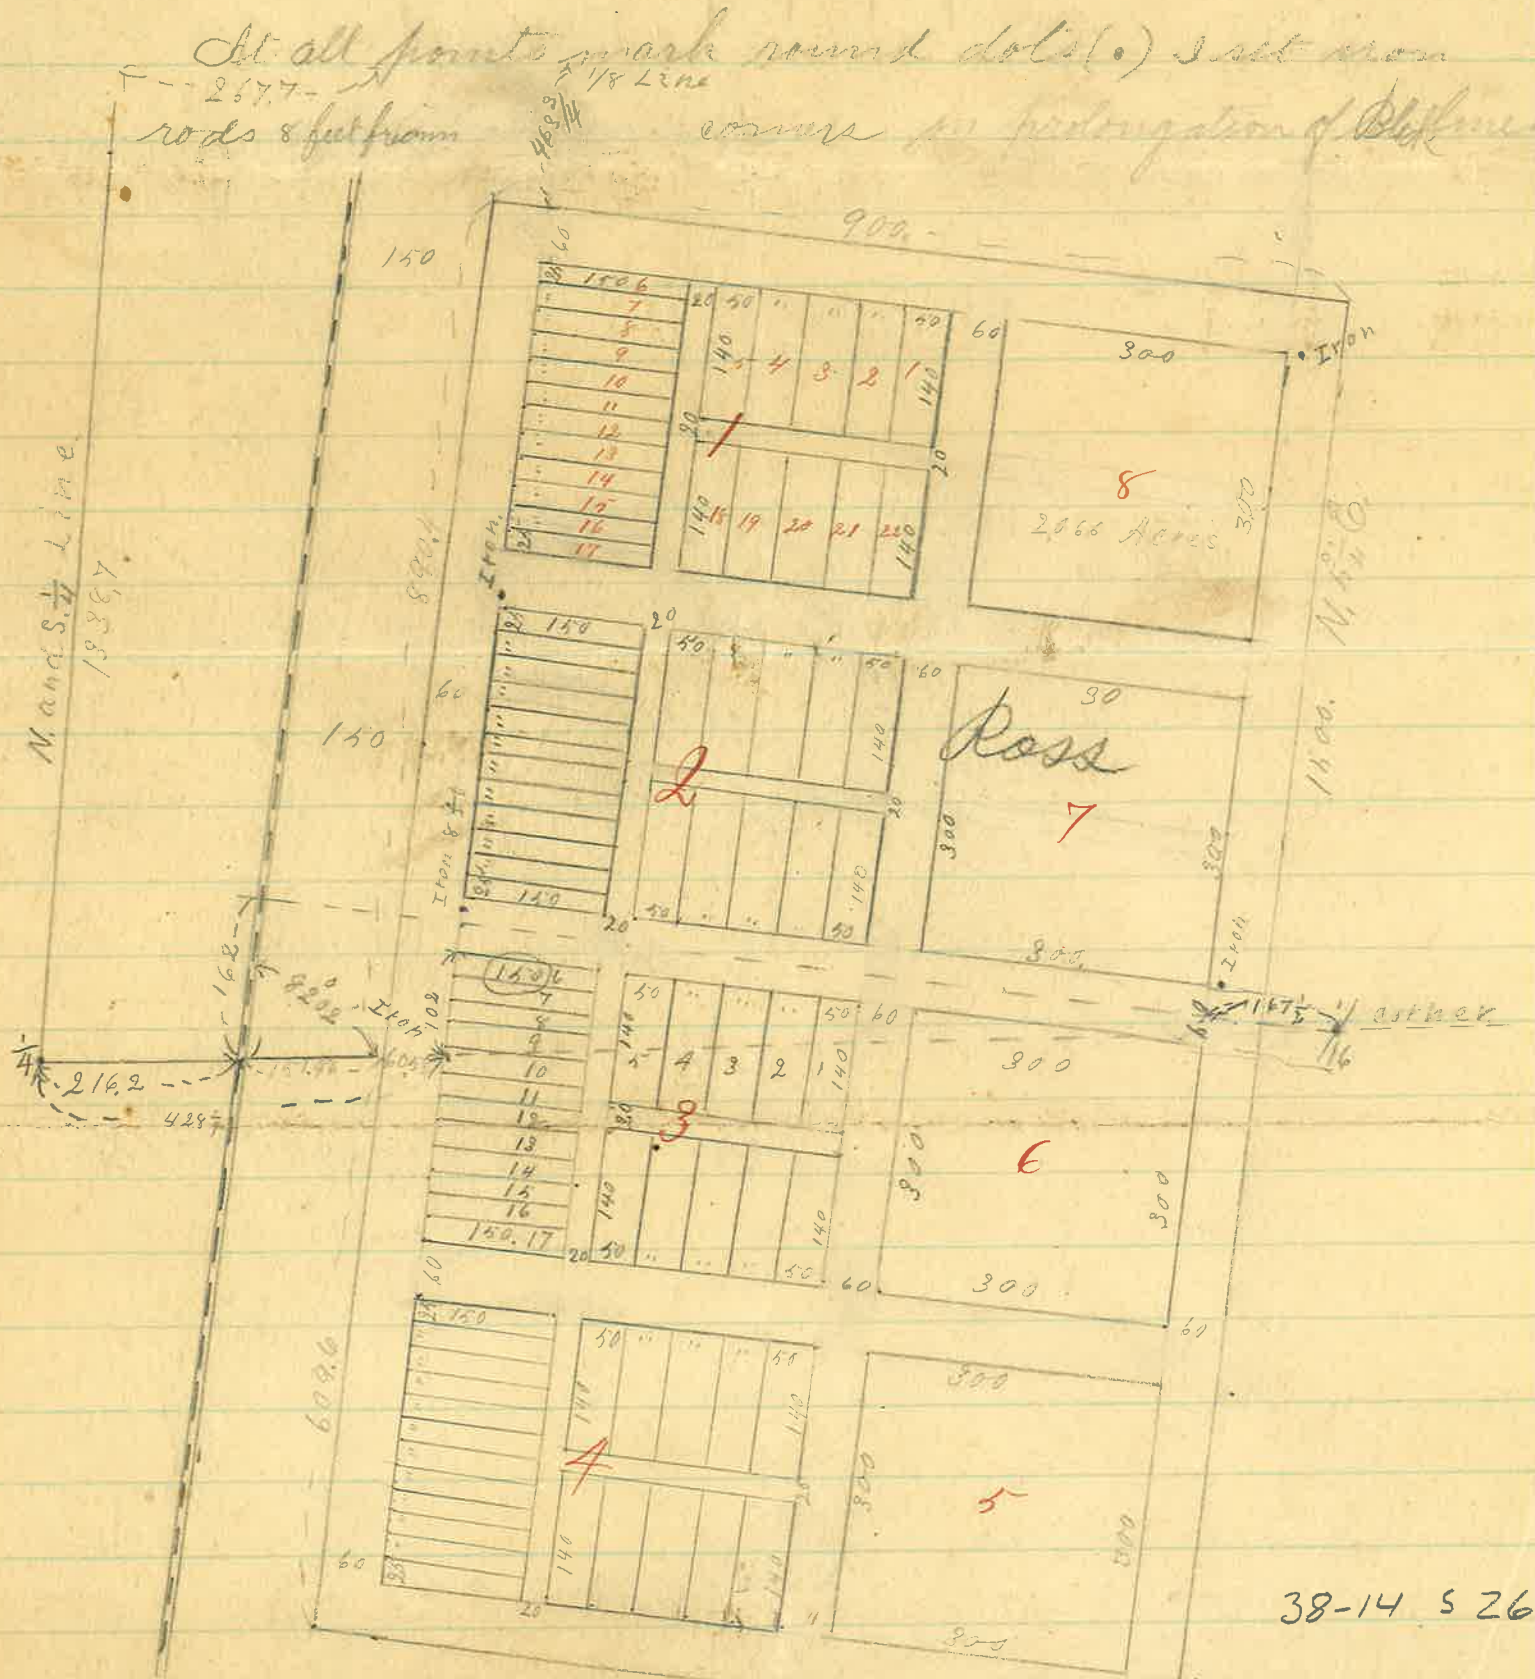

38-14 S 26