MAP OF THE CHRISTNACHT PLAT, WABENO, WIS.

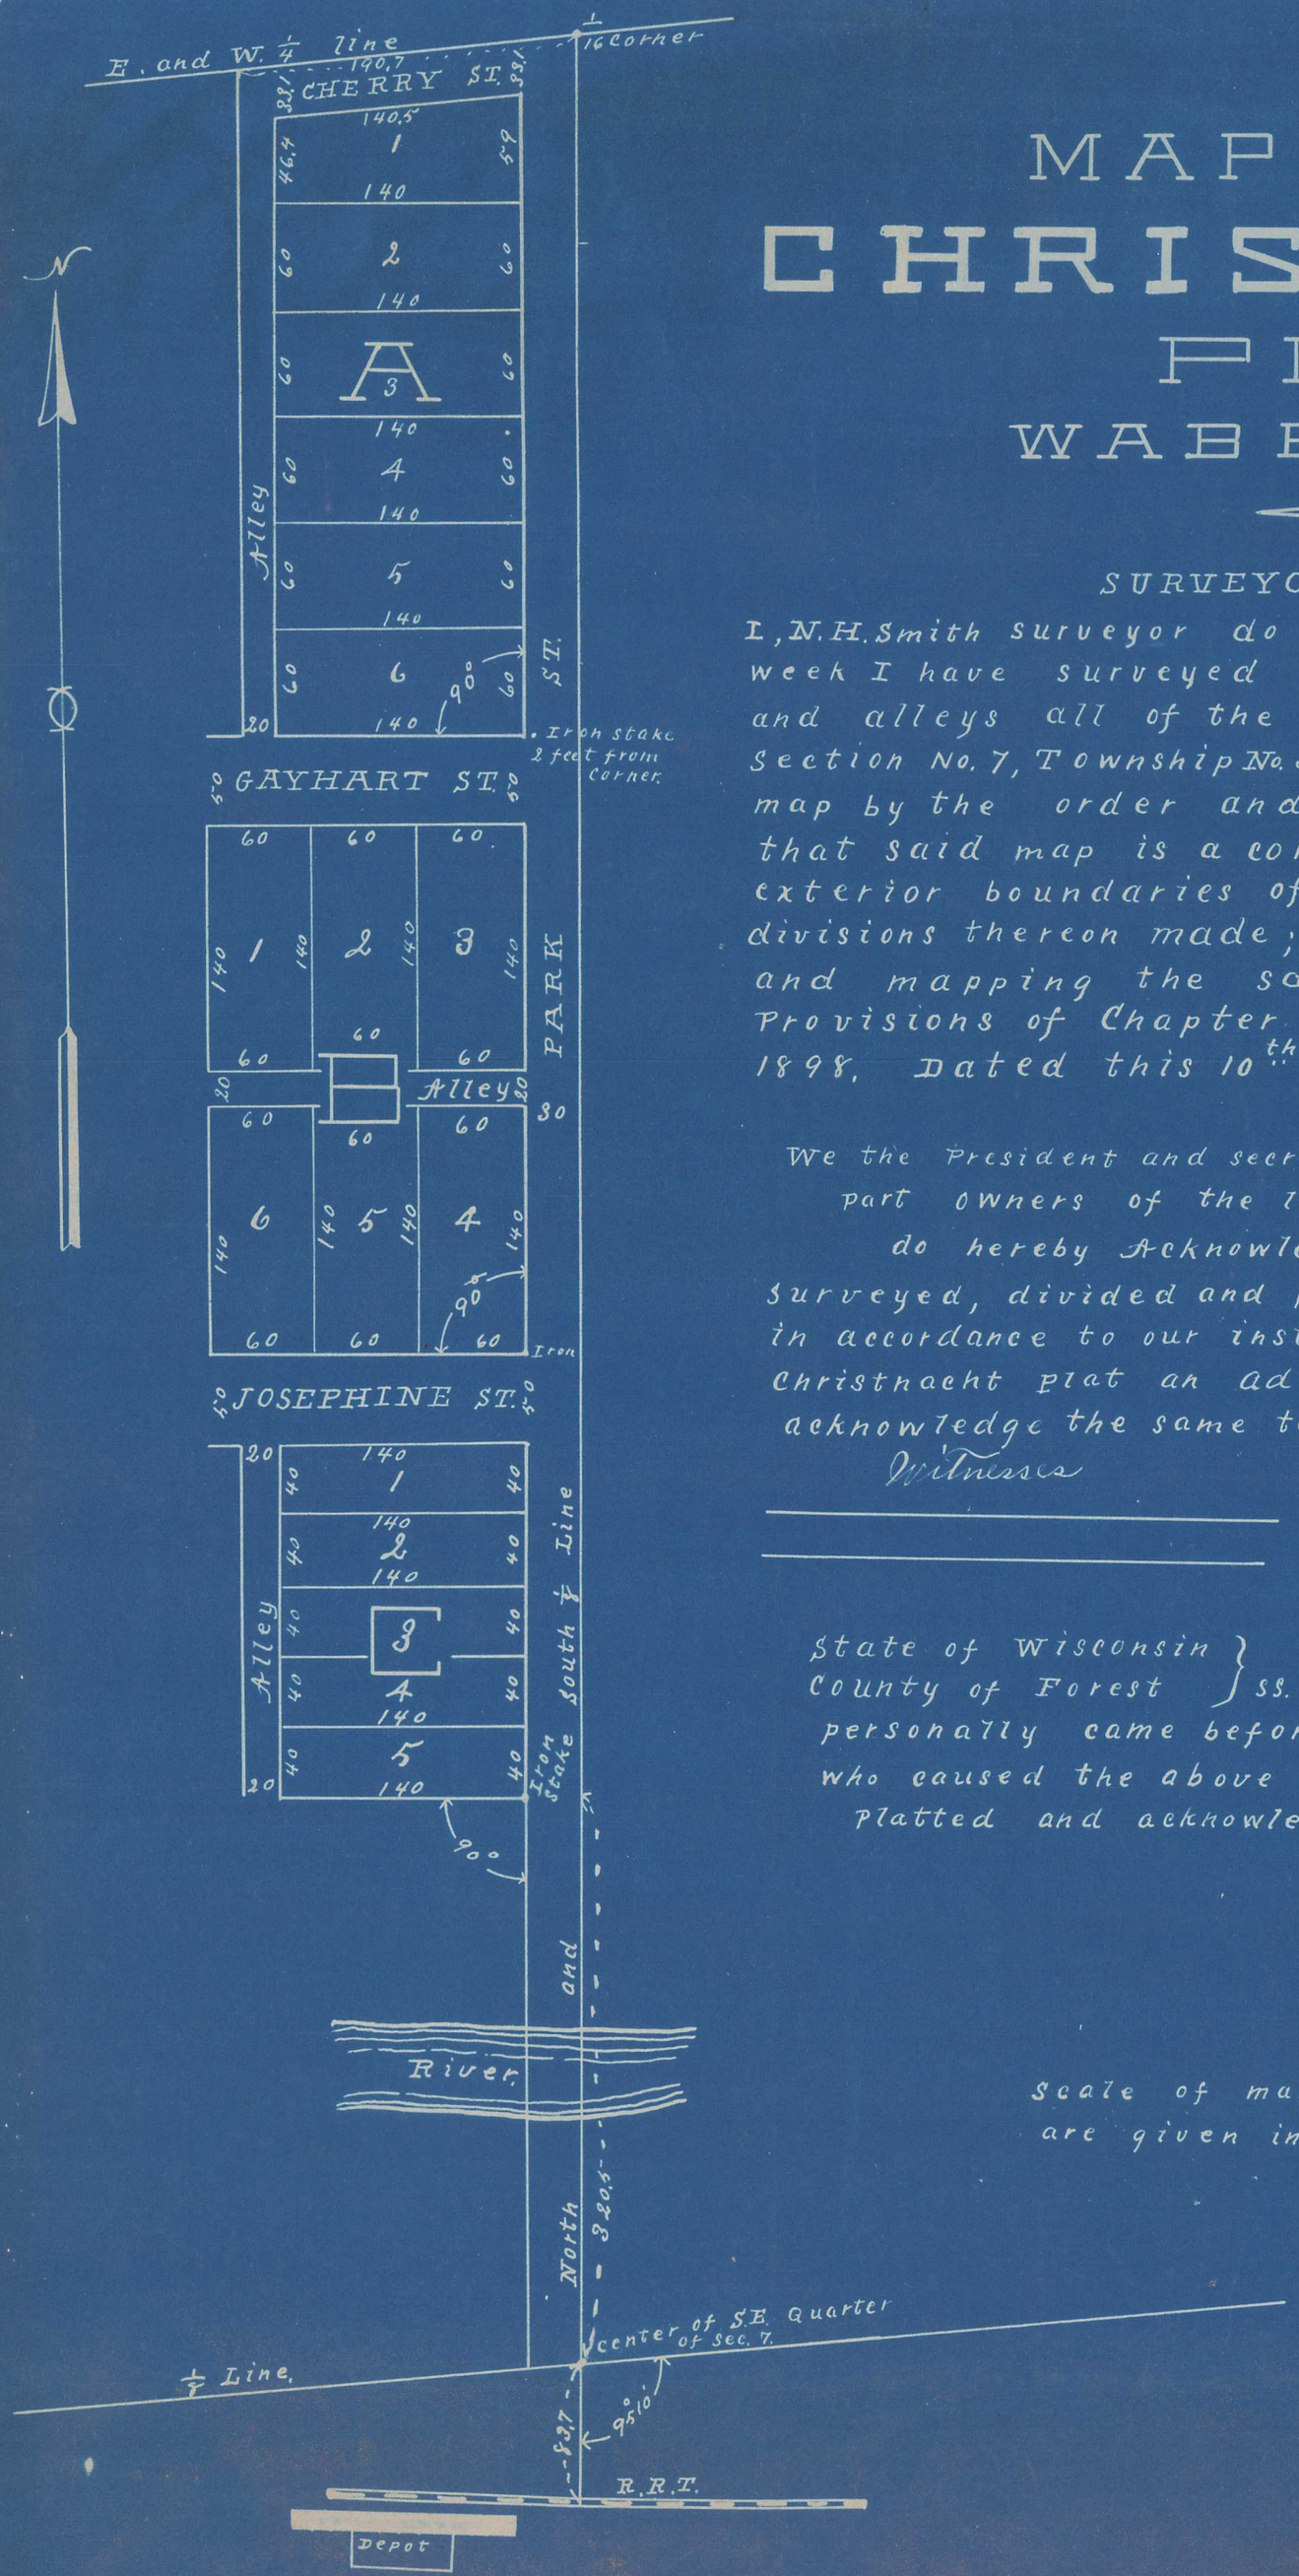

SURVEYOR'S CERTIFICATE.

I, N.H. Smith surveyor do hereby Certify that during the past week I have surveyed and mapped into Blocks, Lots streets and alleys all of the east part of the N.W.¼ of the S.E.¼ of Section No. 7, Township No. 34 N., Range No. 15 E. as represented on map by the order and direction of the said owners; that said map is a correct representation of all of the exterior boundaries of the land surveyed and of the divisions thereon made; that in surveying, subdividing and mapping the same I have fully coplied wih the Provisions of Chapter 101 of the Revised Statute of 1898. Dated this 10th day of March 1905.

N.H. Smith surveyor.

We the President and secretary of the Wabeno Lumber Company and part owners of the land represented on the annexed map do hereby Acknowledge that said land has been surveyed, divided and platted as represented on the said map in accordance to our instructions and will be known as the Christnacht plat an addition to Wabeno Forest Co. Wis.; and we acknowledge the same to be our free act and deed.

Witnesses — Owners

State of Wisconsin }
County of Forest } ss. On this day of 1905
personally came before me and to me know to be the parties who caused the above described land to be surveyed and platted and acknowledg the same to be their free act and deed.

Scale of map is 100 feet per inch. Distances are given in feet and tenths.