FED. ROAD DIST. NO.	STATE	FED. AID PROJ. NO.	SHEET NO.	TOTAL SHEETS
4	WIS.	431-A	4	

DIVISION JOB NO. 7872

NO	OWNER	ADDRESS	ACRES	DESCRIPTION	MORTGAGEE	AMOUNT PAID R/W	FENCE	BLDGS	TOTAL	PAID	REMARKS
1	HARRY B MORRIS	TUCKAHOE NJ	0.40	SE¼-SE¼ SEC 13 T34N R6E	BRADLEY BANK						
2	CHAS. K. HARRIS		4.43	SW¼-SE¼ " " " "							
3	P.H. KELLNER	NEW LONDON	2.67	SE¼-SW¼ " " " "							
4	ROSE KAHLE		5.78	NE¼-SW¼ " " " "							
5	"			NW¼-SW¼ " " " "	MATHILD? JESSIE						
6	HENRY MINICH		1.53	NE¼-SE¼ SEC 14 T34N R6E							
7	ALBERT KAHLE		0.63	SE¼-NE¼ " " " "							
8	TOMAHAWK LAND CO		0.03	SW¼-NE¼ " " " "	BRADLEY BANK						
9	FRED M. WITHEY		1.41	NW¼-NE¼ " " " "							
10	E.F. OSTERBRINK		0.74	SW¼-SE¼ SEC 11 T34N R6E							
11	AUGUST SCHMUTZLER		1.74	SE¼-SW¼ " " " "							
12	FRED M. WITHEY		0.45	SW¼-SW¼ " " " "							
13	" "		0.62	NW¼-SW¼ " " " "							
14	F.A. NELSON		2.08	NE¼-SE¼ SEC 10 T34N R6E	M.L. FITZGERALD						
15	" "			SE¼-NE¼ " " " "	"						
16	" "			SW¼-NE¼ " " " "	"						
17	HERMAN F. SCHULTZ		0.35	NW¼-NE¼ " " " "	"						
18	H.C. ZANDER		0.31	NE¼-NW¼ " " " "	OTTO NELSON						
19	IRA W. ELLIS	ARCADIA WIS.	0.88	SE¼-SW¼ SEC 3 T34N R6E							
20	ELLA SCHRADER		0.34	NE¼-SW¼ " " " "							
21	ALBERT ANDERSON		0.40	NW¼-SW¼ " " " "	TOMAHAWK BLDG. & LOAN ASSN						
22	" "		0.89	SW¼-SW¼ " " " "							
23	MATT PIELE		0.43	SW¼-NW¼ " " " "							
24	WM EMERICH		0.15	SW¼-NW¼ " " " "							
7A	ARCHIE & ROSE DAIGLE		0.38	SE¼-NE¼ SEC 14 T34N R6E							
		TOTAL	26.63								

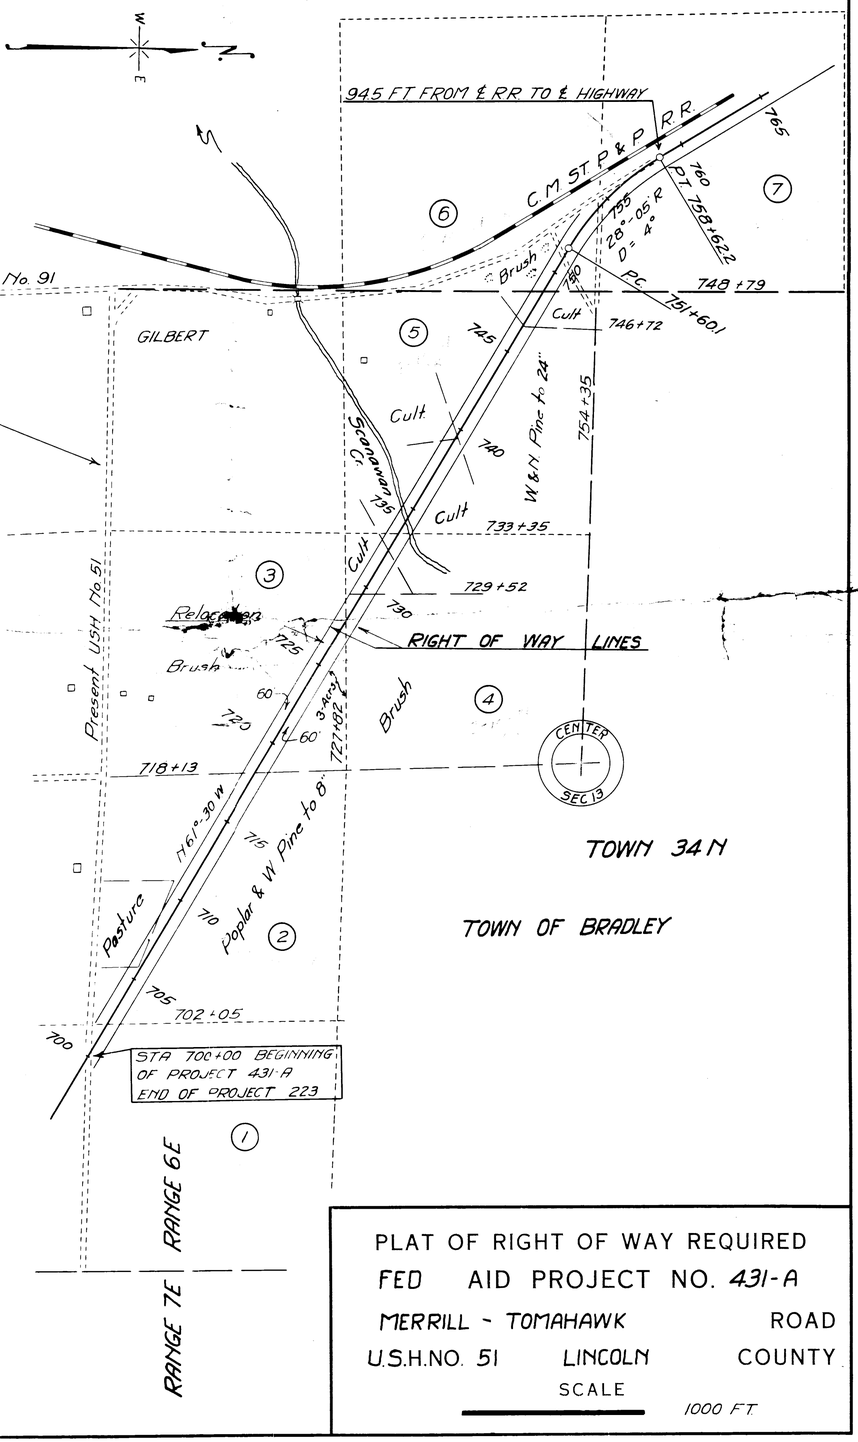

PLAT OF RIGHT OF WAY REQUIRED

FED AID PROJECT NO. 431-A

MERRILL - TOMAHAWK ROAD

U.S.H.NO. 51 LINCOLN COUNTY

SCALE 1000 FT