COUNTY AND HIGHWAY	ROUTE AND SECTION	CLASS AND AGREEMENT		FEDERAL DIVISION OFFICE	SHEET NUMBER	TOTAL SHEETS
		STATE	FEDERAL			
21.6	1401.0		11.2	4	4.3	

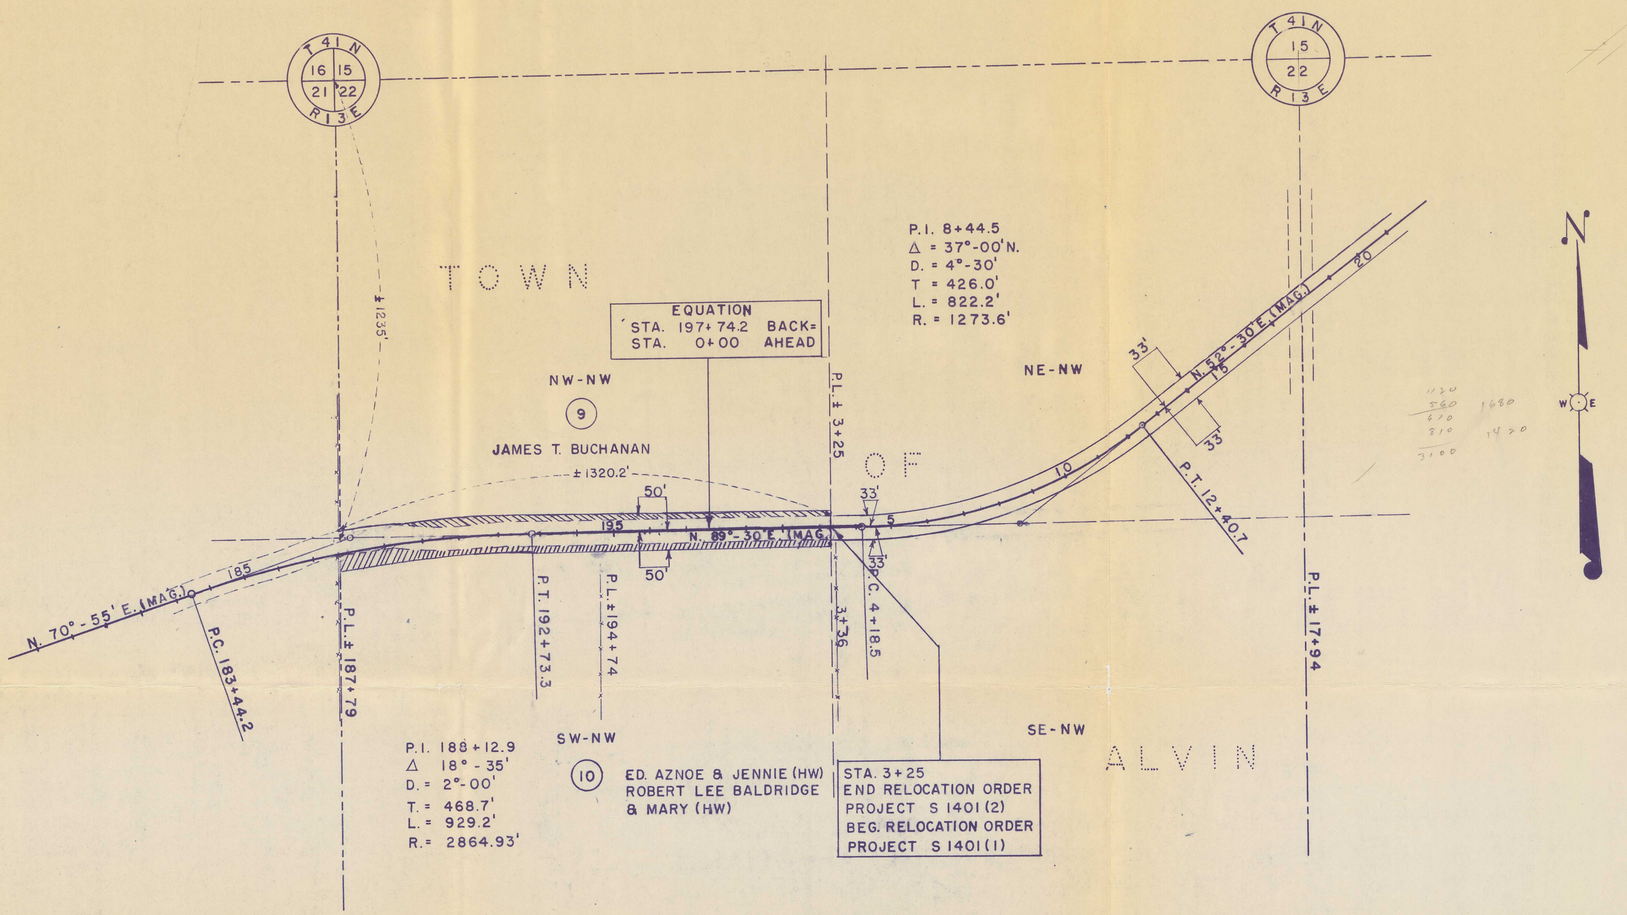

* ACQUIRE EASEMENT FOR HIGHWAY PURPOSES UNLESS OTHERWISE INDICATED

PAR. NO.	OWNER	ADDRESS	MORTGAGEE	INTEREST REQUIRED	DESCRIPTION	ACRES REQUIRED IMP.	UNIMP.	MARSH	TOTAL	PAR. NO.	ALSO SHEET
9	JAMES T. BUCHANAN	S.32ND. ST., MILW., WIS.			NW-NW, SEC. 22, T. 41 N., R. 13 E.	0.58			0.58	9	
10	ED AZNOE & JENNIE (HW)	RTE. 3, IRON RIVER, MICH.	R. L. BALDRIDGE & MARY (HW) L.C.		SW-NW, SEC. 22, T. 41 N., R. 13 E.	0.84			0.84	10	

STATE HIGHWAY COMMISSION OF WISCONSIN

PLAT OF RIGHT OF WAY REQUIRED

PROJECT S 1401 (2)

PHELPS-NELMA ROAD

C.T.H. "A"

FOREST COUNTY

NOTEBOOK: 8553

SCALE 0 200 400

LENGTH - 3.57 MILES

REVISED NOV. 13, 1956

DATED OCT. 25, 1956