COUNTY AND HIGHWAY	ROUTE AND SECTION	CLASS AND AGREEMENT		FEDERAL DIVISION OFFICE	SHEET NUMBER	TOTAL SHEETS
		STATE	FEDERAL			
21.6	1401.0		11.1	WIS. 5N	4.0	

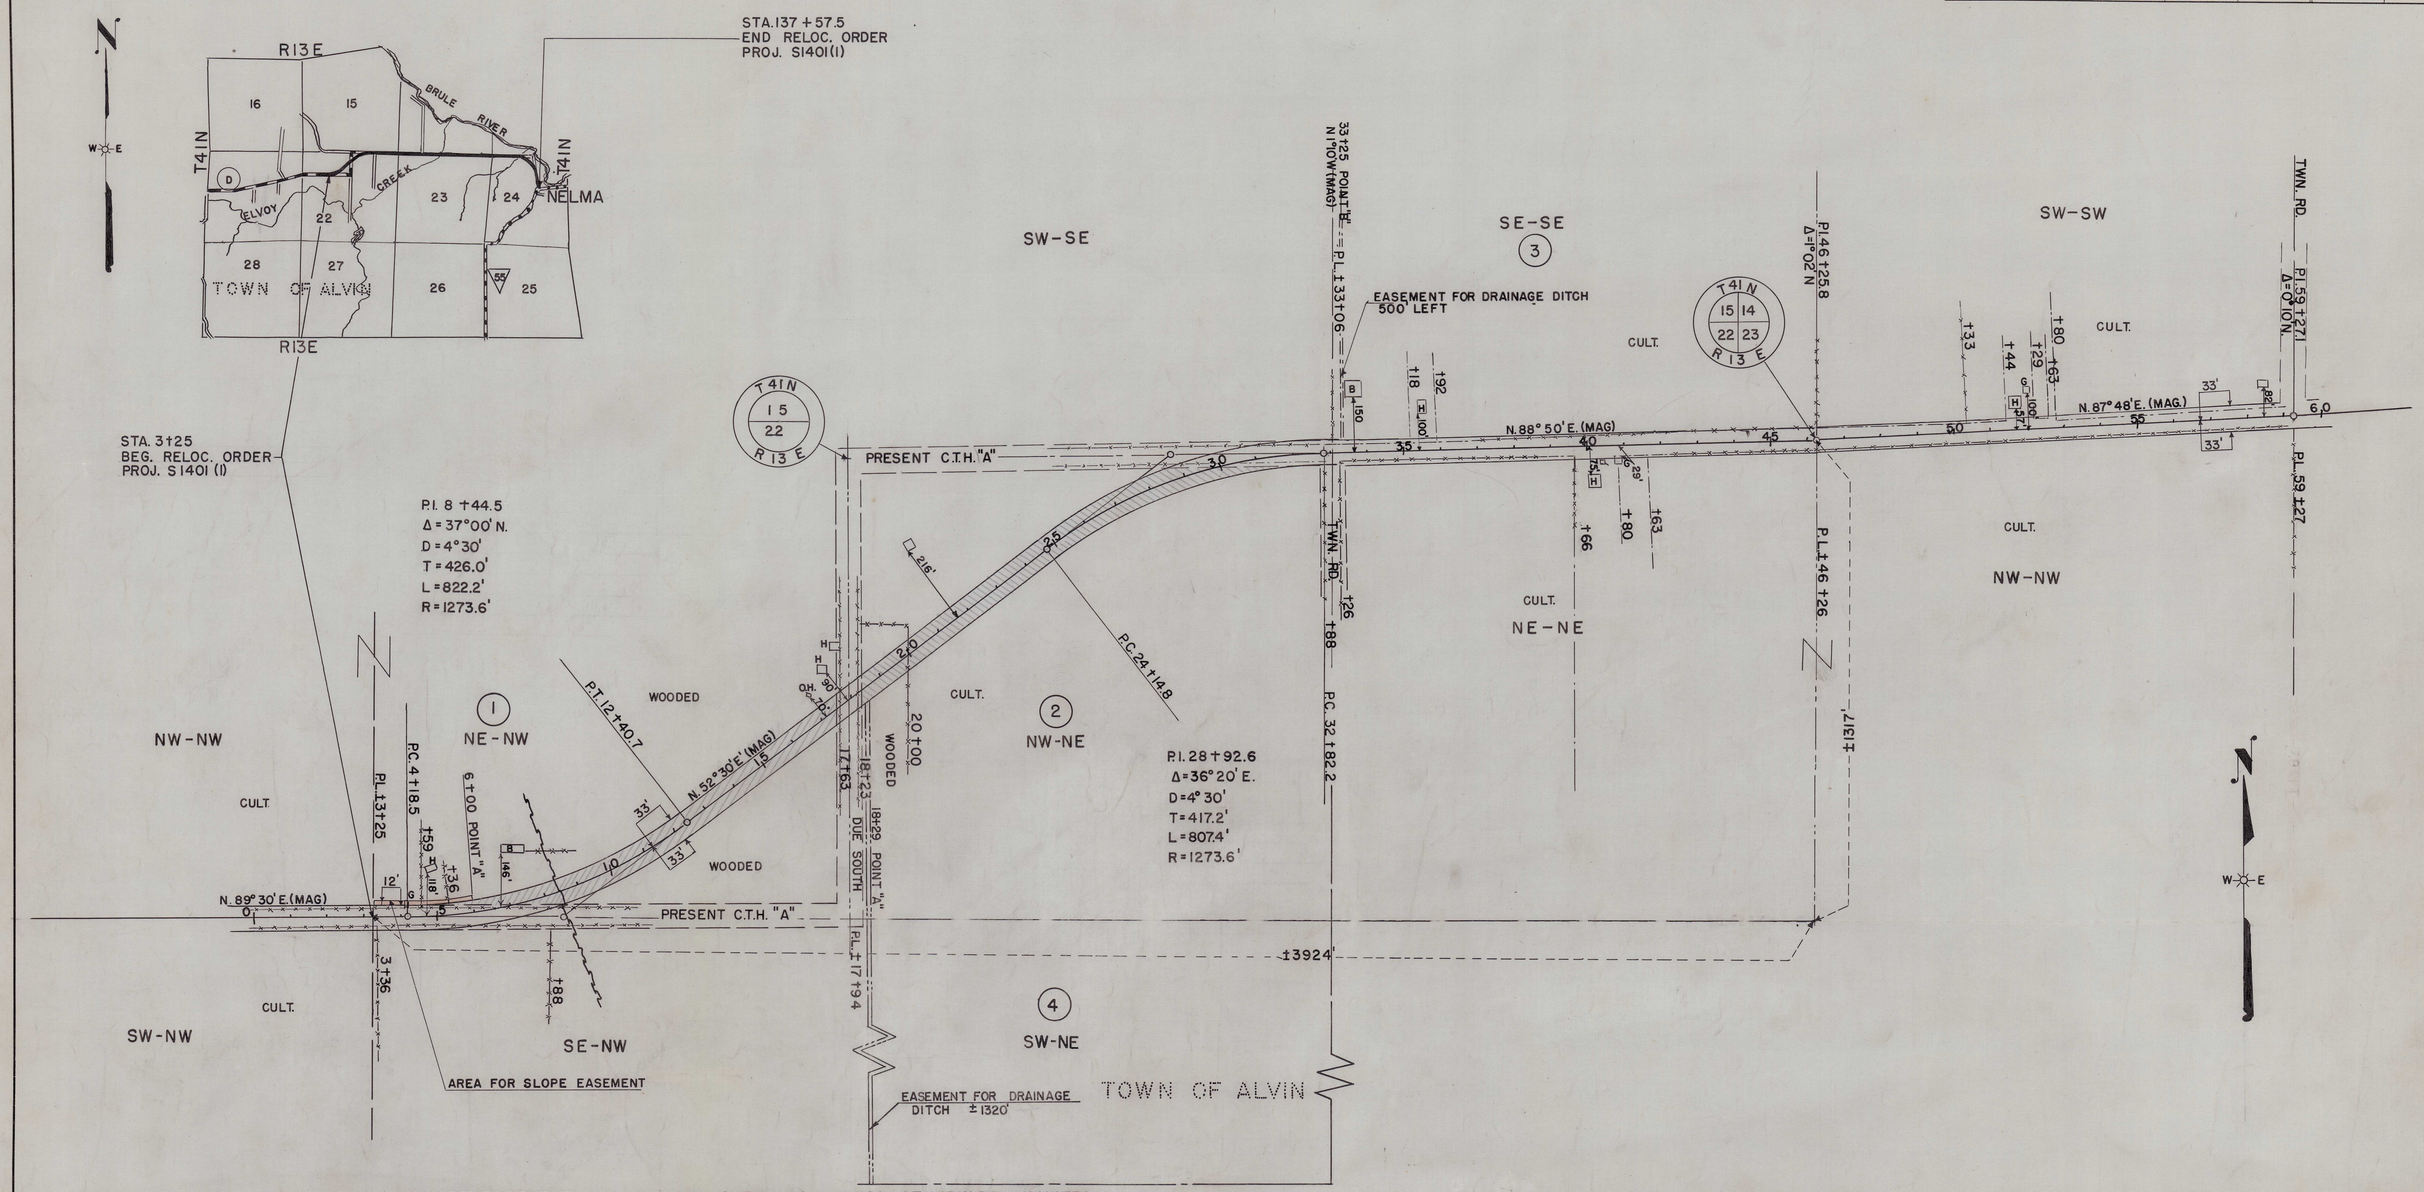

ACQUIRE EASEMENT FOR HIGHWAY PURPOSES UNLESS OTHERWISE INDICATED

PAR. NO.	OWNER	ADDRESS	MORTGAGEE	INTEREST REQUIRED	DESCRIPTION	ACRES PURCHASED IMP.	UNIMP.	MARSH	TOTAL	PAR. NO.	ALSO SHEET
1	CLYDE BUCHANAN	MILWAUKEE, WIS.			NE-NW SEC.22 T41N R13E	0.22	1.40		1.62	1	
2	CLIFFORD DENNISON				NW-NE SEC.22 T41N R13E	1.57	0.26		1.83	2	
3	CHARLES I. HANCOCK	R.F.D. 1 IRON RIVER, MICH.		DITCH EASEMENT	SE-SE SEC.15 T41N R13E					3	
4	JOHN HOWE		FIRST NAT. BANK OF IRON RIVER, MICH.	" "	SW-NE SEC.22 T41N R13E					4	

STATE HIGHWAY COMMISSION OF WISCONSIN

PLAT OF RIGHT OF WAY REQUIRED

PROJECT S1401(1)

PHELPS-NELMA ROAD

C.T.H. NO. "A"

FOREST COUNTY

NOTEBOOK: 8148

SCALE 0 200 400

LENGTH = 2.5440 MILES

REVISED JULY 19, 1955

DATED MAY 23, 1955

WHITE CO., MILWAUKEE

S1401(1)