| COUNTY AND HIGHWAY | ROUTE AND SECTION | CLASS AND AGREEMENT | | FEDERAL DIVISION OFFICE | SHEET NUMBER | TOTAL SHEETS |
|---|---|---|---|---|---|---|
| | | STATE | FEDERAL | | | |
| 21.6 | 1401.0 | | 11.1 | WIS. 5N | 4.1 | |

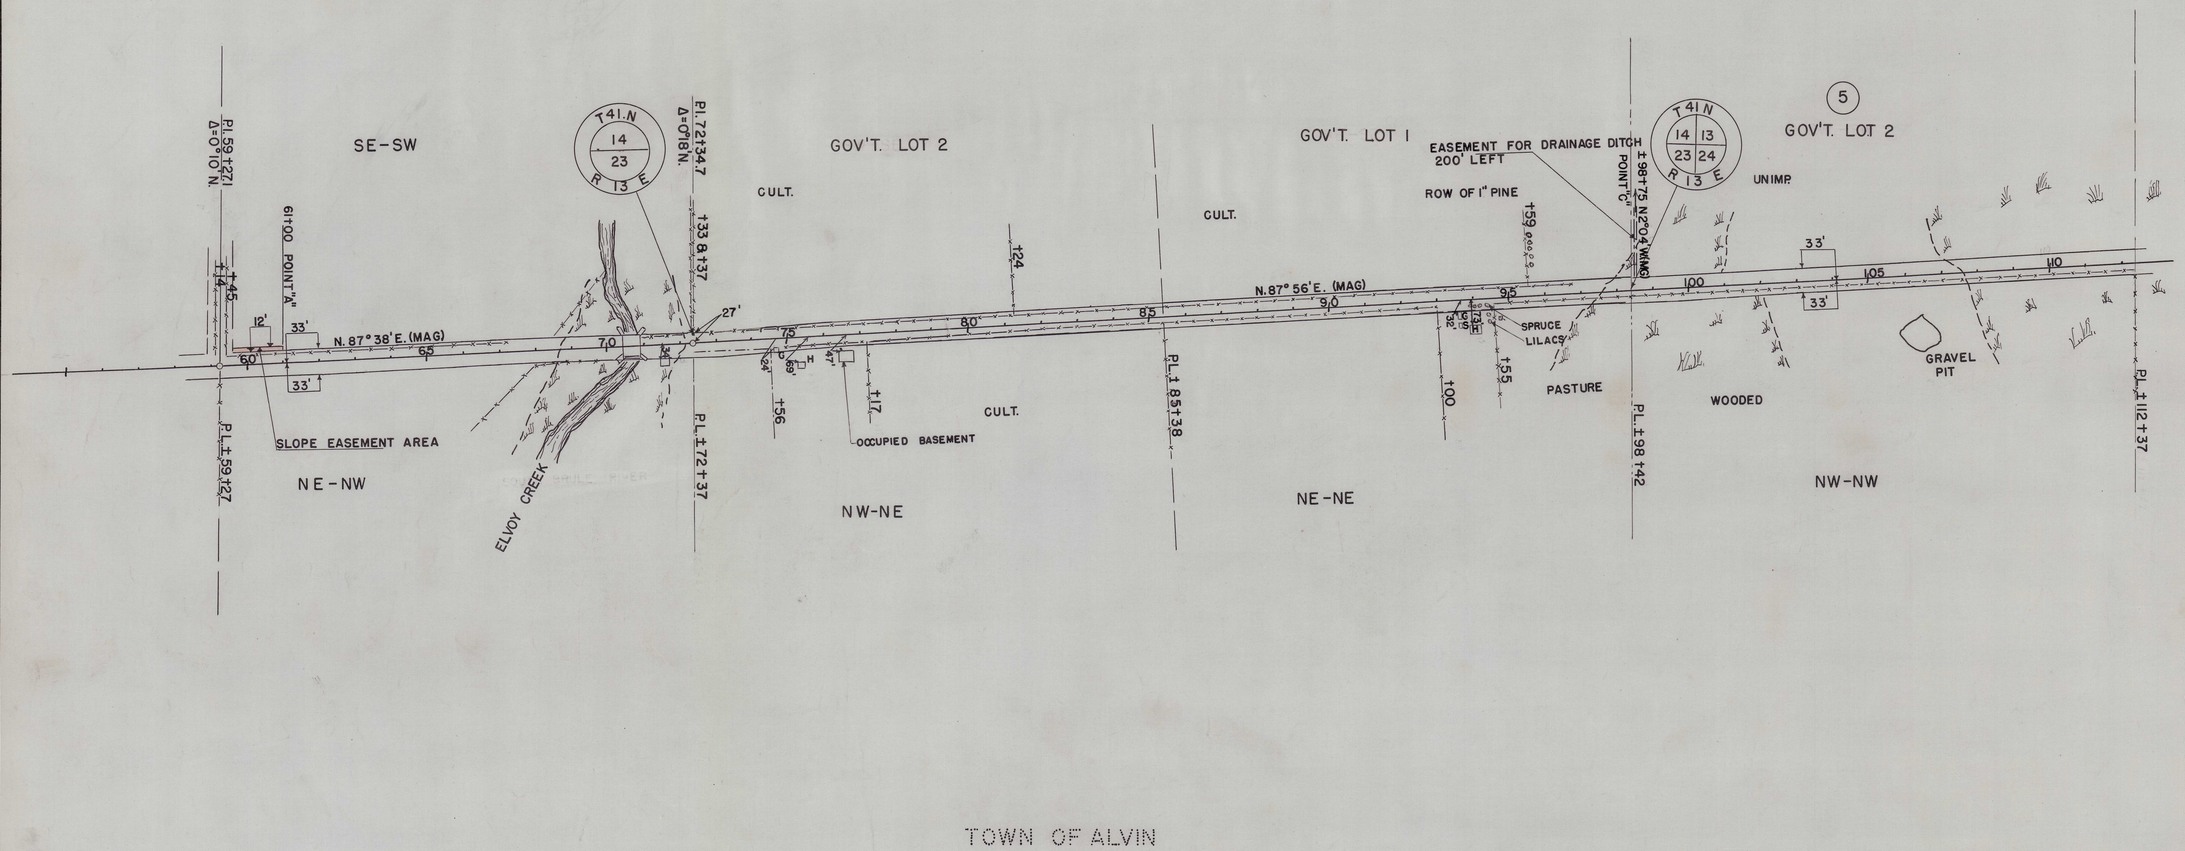


ACQUIRE EASEMENT FOR HIGHWAY PURPOSES UNLESS OTHERWISE INDICATED

| PAR. NO. | OWNER | ADDRESS | MORTGAGEE | INTEREST REQUIRED | DESCRIPTION | ACRES PURCHASED IMP. | UNIMP. | MARSH | TOTAL | PAR. NO. | ALSO SHEET |
|---|---|---|---|---|---|---|---|---|---|---|---|
| 5 | UNITED STATES OF AMERICA FOREST SERVICE | | | DITCH EASEMENT | GOV'T. LOT 2 SEC. 2 T41N R13E | | | | | 5 | 4.2 |

STATE HIGHWAY COMMISSION OF WISCONSIN

PLAT OF RIGHT OF WAY REQUIRED

PROJECT S1401(1)

PHELPS - NELMA ROAD

C.T.H. NO. "A"

FOREST COUNTY

NOTEBOOK: 8148

SCALE 0 200 400

LENGTH = 2.5440 MILES

REVISED JULY 19, 1955

DATED MAY 23, 1955

S 1401(1) Pg. 4.1