COUNTY AND HIGHWAY	ROUTE AND SECTION	CLASS AND AGREEMENT		FEDERAL DIVISION OFFICE	SHEET NUMBER	TOTAL SHEETS
		STATE	FEDERAL			
21.6	190.0		11.2	WIS. 5N	4.1	

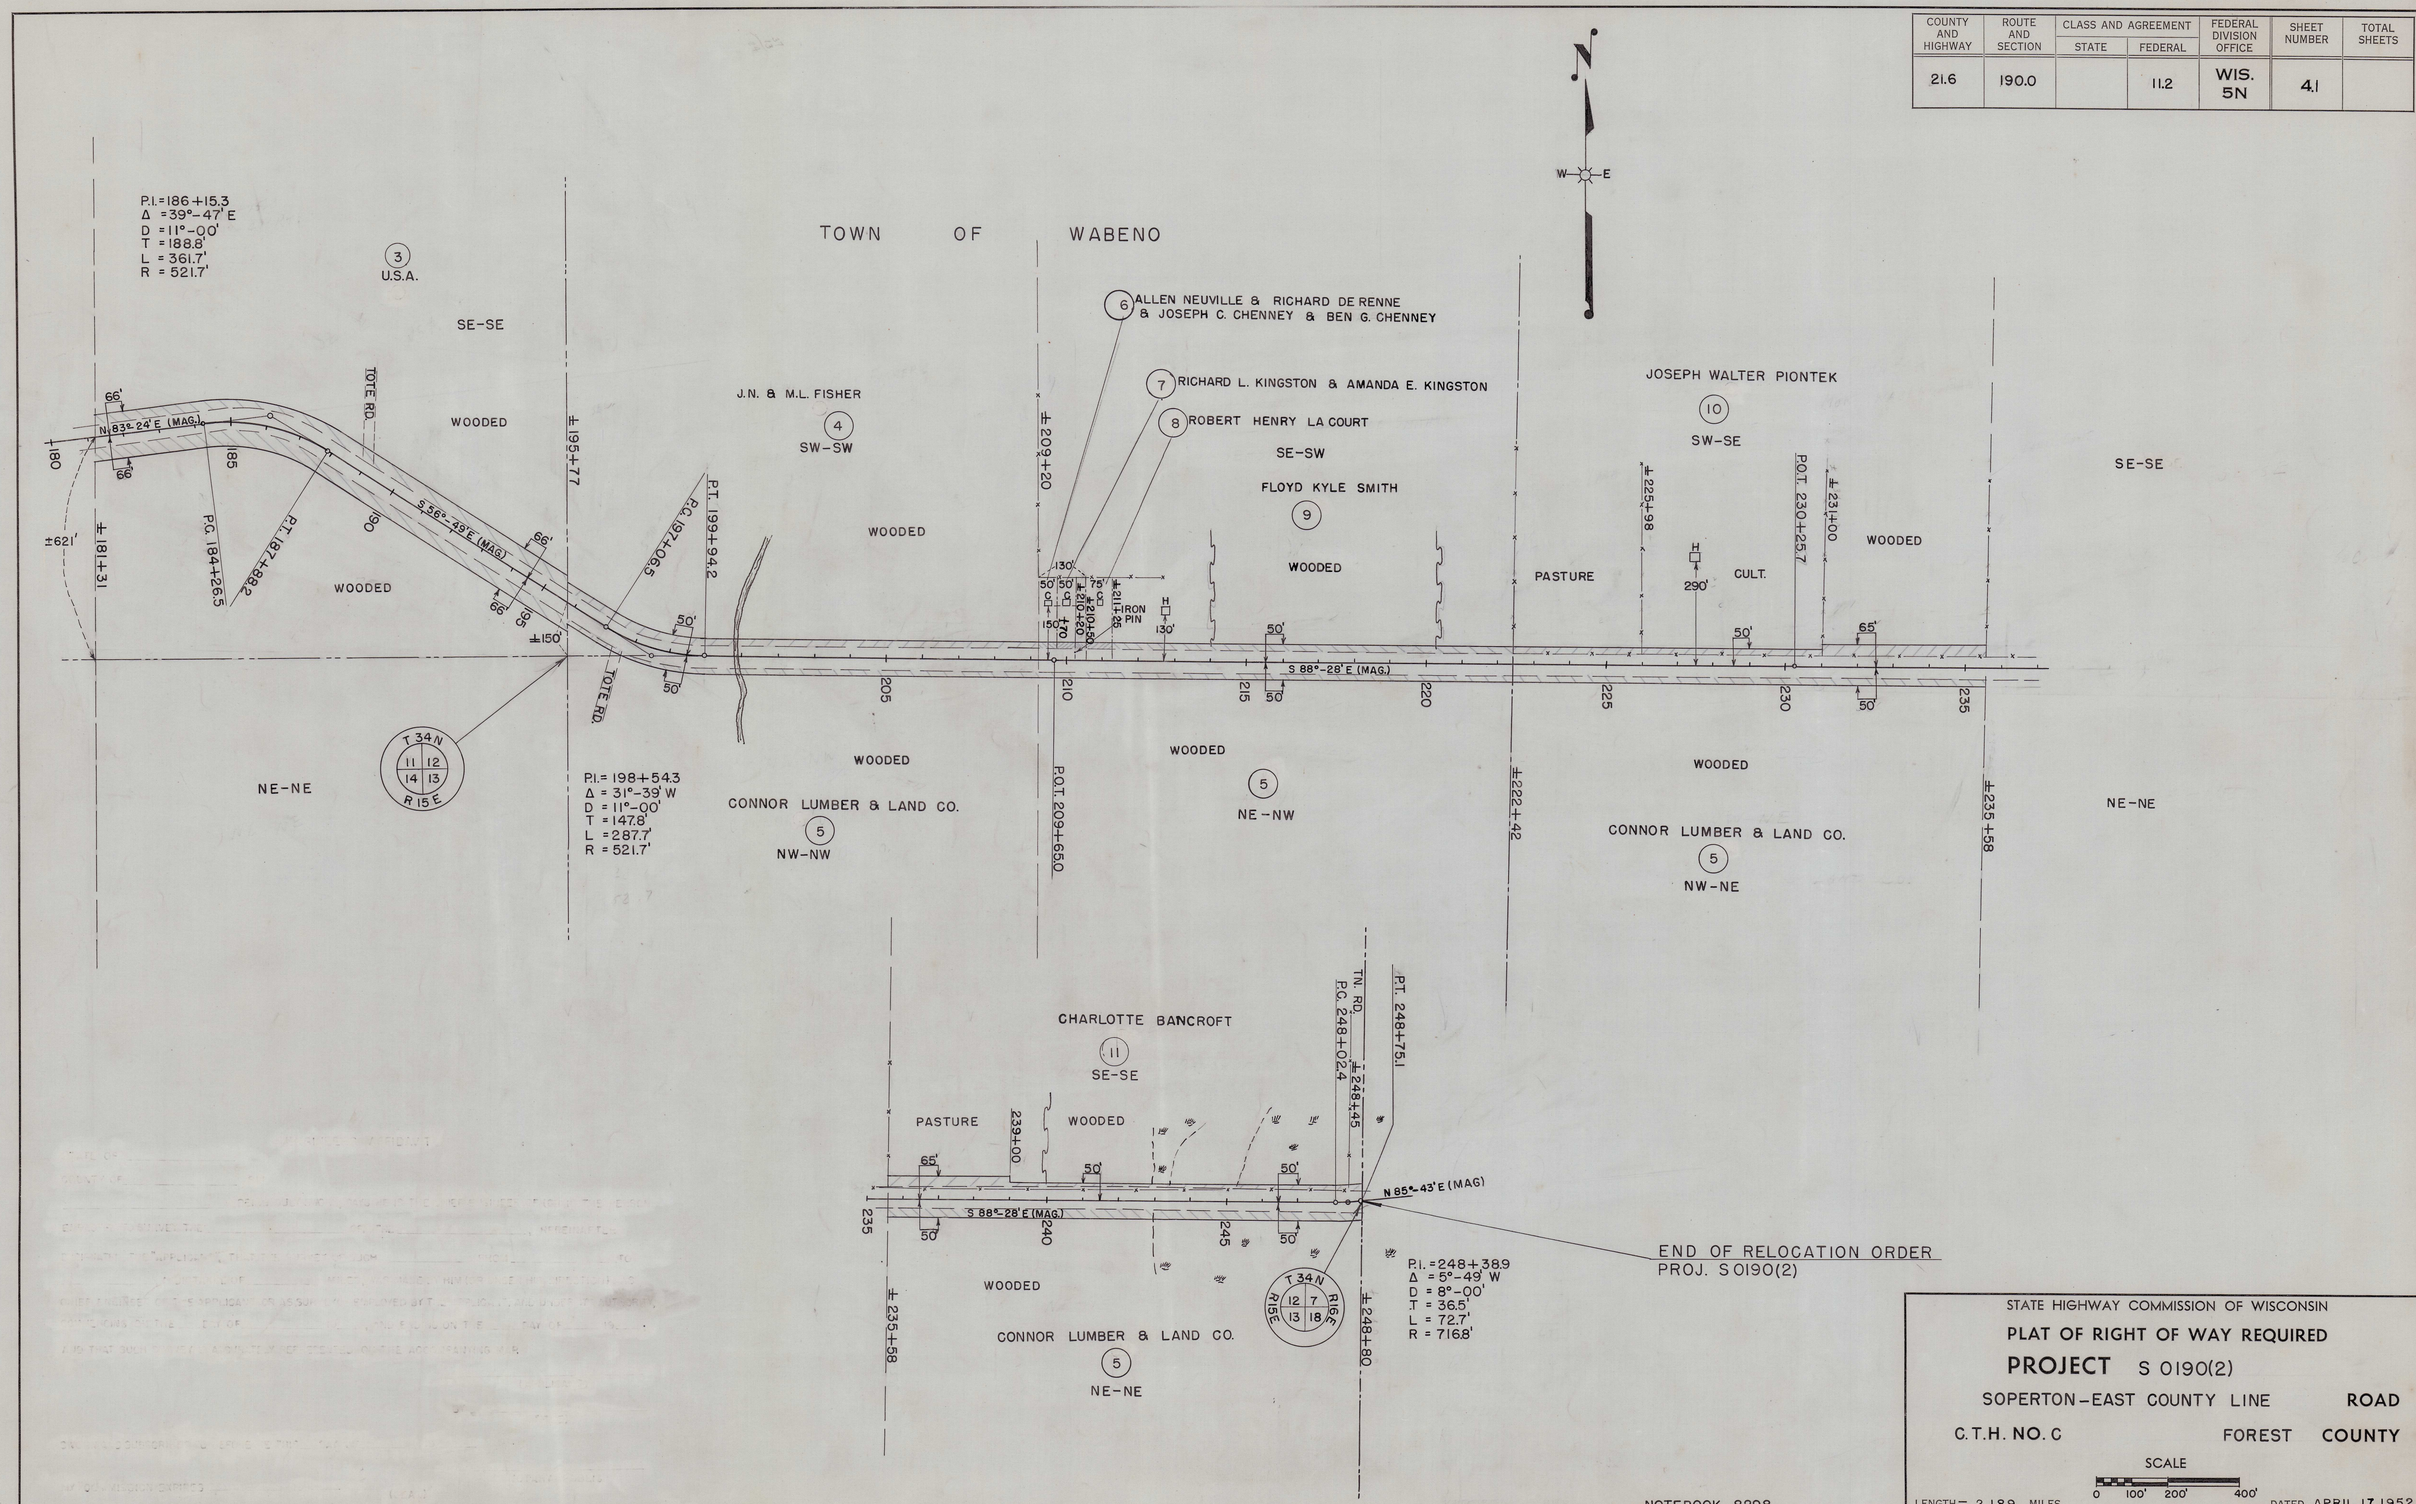

NOTEBOOK 8298

STATE HIGHWAY COMMISSION OF WISCONSIN

PLAT OF RIGHT OF WAY REQUIRED

PROJECT S 0190(2)

SOPERTON-EAST COUNTY LINE **ROAD**

C.T.H. NO. C FOREST **COUNTY**

SCALE 0 100' 200' 400'

LENGTH= 2.189 MILES DATED APRIL 17, 1952

DAVID WHITE CO., MILWAUKEE

S0190(2) 79 4.1