COUNTY AND HIGHWAY	ROUTE AND SECTION	CLASS AND AGREEMENT		FEDERAL DIVISION OFFICE	SHEET NUMBER	TOTAL SHEETS
		STATE	FEDERAL			
21.5	190.0		11.4	WIS. 5N	4	

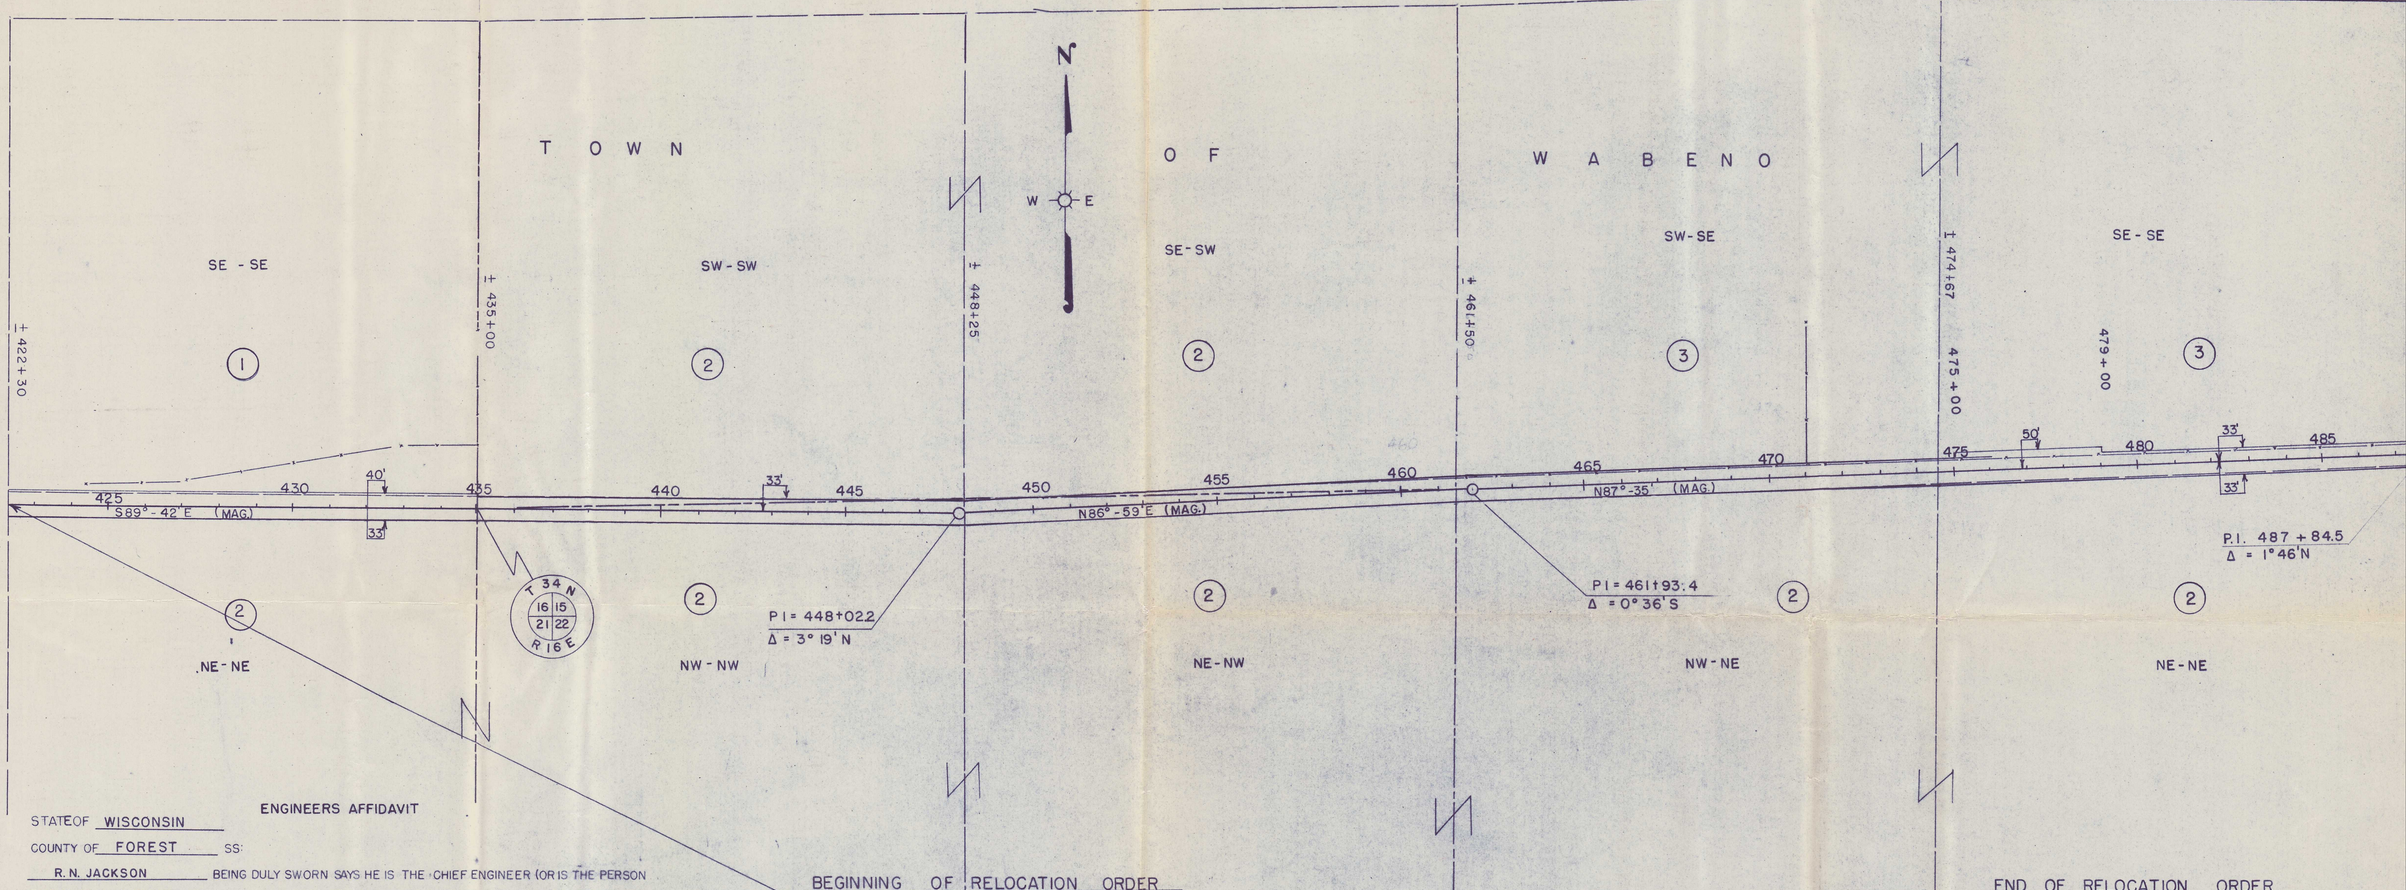

ENGINEERS AFFIDAVIT

STATE OF WISCONSIN

COUNTY OF FOREST SS:

R. N. JACKSON BEING DULY SWORN SAYS HE IS THE CHIEF ENGINEER (OR IS THE PERSON EMPLOYED TO SURVEY THE HIGHWAY OF) THE FOREST COUNTY, HEREINAFTER DESIGNATED THE "APPLICANT," THAT THE SURVEY OF SUCH ROAD FROM STA. 422+30 TO 602 + 25, A DISTANCE OF 3.408 MILES, WAS MADE BY HIM (OR UNDER HIS DIRECTION AS CHIEF ENGINEER OF THE APPLICANT (OR AS SURVEYOR EMPLOYED BY THE APPLICANT AND UNDER ITS AUTHORITY, COMMENCING ON THE 2ND DAY OF NOV. 1953, AND ENDING ON THE 13TH DAY OF NOV 1953, AND THAT SUCH SURVEY IS ACCURATELY REPRESENT ON THE ACCOMPANYING MAP.

FOREST COUNTY
(APPLICANT)

BY Raymond N Jackson
(TITLE)

SWORN AND SUBSCRIBED BEFORE ME THIS 9th DAY OF March 1954

James W. Powers
NOTARY PUBLIC

MY COMMISSION EXPIRES Dec. 11th 1955

(SEAL)

PAR NO.	OWNER	ADDRESS	MORTGAGEE	ADDRESS	DESCRIPTION	ACRES PURCHASED IMPR.	UNIMPR.	MARSH	TOTAL	PAR NO.	ALSO SHEET
1	U.S.A. INDIAN AFFAIRS				SE-SE SEC. 16, T34N-R16E		0.23		0.23	1	4.2
2	U.S.A. FORESTRY				SW-SW SEC. 15, T34N-R16E					2	4.1, 4.2
2	U.S.A. FORESTRY				SE-SW SEC. 15, T34N-R16E		SEE	SHEE	4.2	2	
3	HATTIE WILLIARD	RT. 7, GREEN BAY, WIS.			SW-SE SEC. 15, T34N-R16E					3	
3	HATTIE WILLIARD	RT. 7, GREEN BAY, WIS.			SE-SE SEC. 15, T34N-R16E		0.16		0.16	3	
2	U.S.A. FORESTRY				NE-NE SEC. 21 T34N-R16E					2	
2	U.S.A. FORESTRY				NW-NW SEC. 22 T34N-R16E					2	
2	U.S.A. FORESTRY				NE-NW SEC. 22, T34N-R16E					2	
2	U.S.A. FORESTRY				NW-NE SEC. 22 T34N-R16E					2	
2	U.S.A. FORESTRY				NE-NE SEC. 22 T34N-R16E		SEE	SHEET	4.2	2	

STATE HIGHWAY COMMISSION OF WISCONSIN

PLAT OF RIGHT OF WAY REQUIRED

PROJECT S0190 (4)

SOPERTON - EAST COUNTY LINE

C.T.H. 'C'

FOREST COUNT

ROA

NOTEBOOKS - 8431-2

LENGTH = 3.408 MILES

SCALE 0 100' 200' 400'

DATED MAR. 11, 19