COUNTY AND HIGHWAY	ROUTE AND SECTION	CLASS AND AGREEMENT		B. P. R. REGION DIVISION	SHEET NUMBER	TOT SHEE
		STATE	FEDERAL			
21.6	710.0		11.3	4 WIS.	4.2	
CONST. PROJECT						

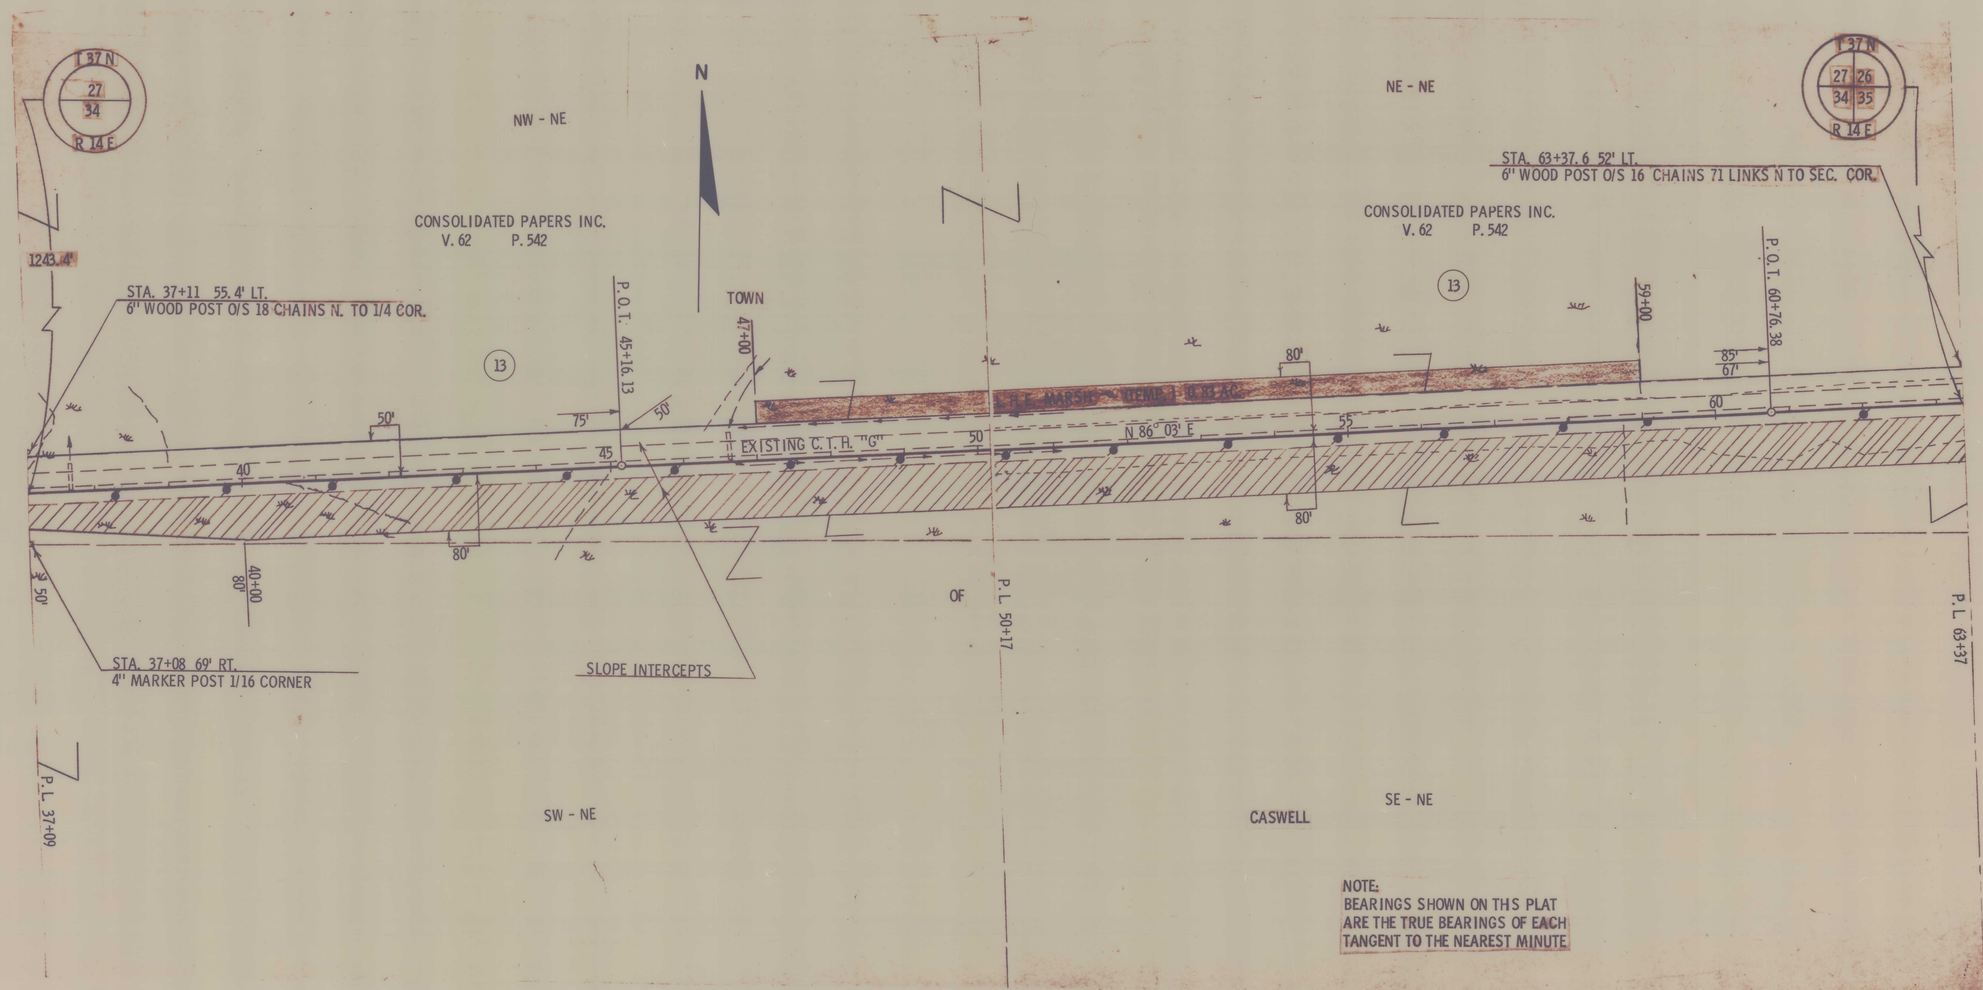

NOTE:
BEARINGS SHOWN ON THS PLAT ARE THE TRUE BEARINGS OF EACH TANGENT TO THE NEAREST MINUTE

REVISION DATE	
6 / 8 /66	
7/11/66	N.C.

STATE HIGHWAY COMMISSION OF WISCONSIN

PLAT OF RIGHT OF WAY REQUIRED

PROJECT S 0710(3)

SCALE

0 100 200 FEET

LENGTH MILES DATED

RIGHT OF WAY STA. 37+09 - STA. 6