COUNTY AND HIGHWAY	PARCEL AND SECTION	CLASS AND AGREEMENT	FEDERAL	B.P.R. REGION	SHEET NUMBER	TOTAL SHEETS
21.6	710.0		11.3	4 WIS	4.6	
CONST PROJECT						

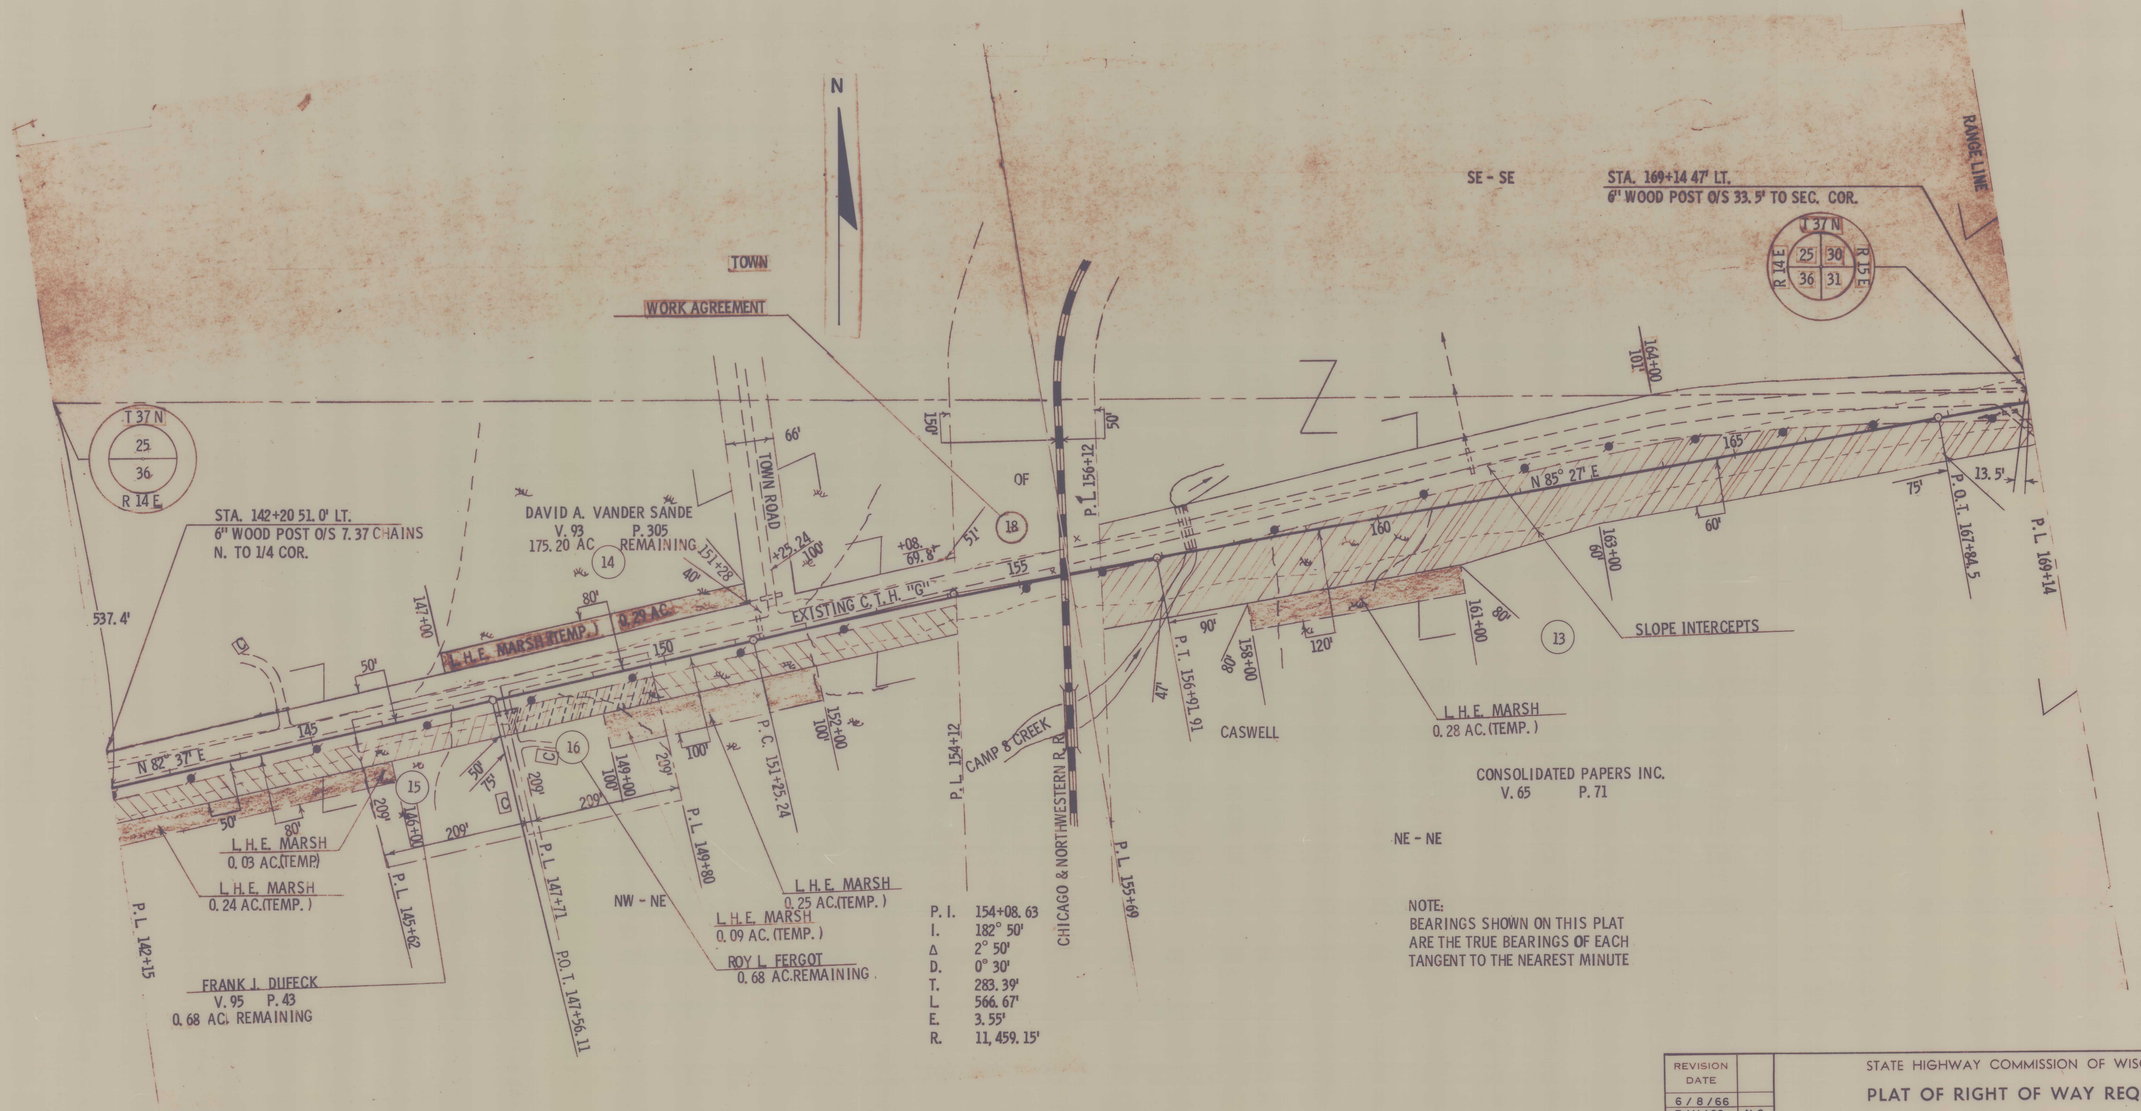

NOTE:
BEARINGS SHOWN ON THIS PLAT ARE THE TRUE BEARINGS OF EACH TANGENT TO THE NEAREST MINUTE

REVISION DATE	
6/8/66	
7/11/66	N.C.

STATE HIGHWAY COMMISSION OF WISCONSIN

PLAT OF RIGHT OF WAY REQUIRED

PROJECT S 0710(3)

SCALE 0 100 200 FEET

LENGTH MILES DATED

RIGHT OF WAY | STA. 142+15 - STA. 169+