REVISION DATE	R/W PROJECT NUMBER	SHEET NUMBER
	FEDERAL PROJECT NUMBER 9339-3-00	
	PLAT OF RIGHT OF WAY REQUIRED FOR U.S.H. 8 - S.T.H. 32 C.T.H. "S" FOREST COUNTY	
	SCALE 0 100 200 FT.	
	CONSTRUCTION PROJECT NUMBER 9339-3-70	
	APPROVED FOR FOREST COUNTY BY 1/4/80 Richard Pitts 11/25/81 Richard Pitts	
	DATE COUNTY HIGHWAY COMMISSIONER	

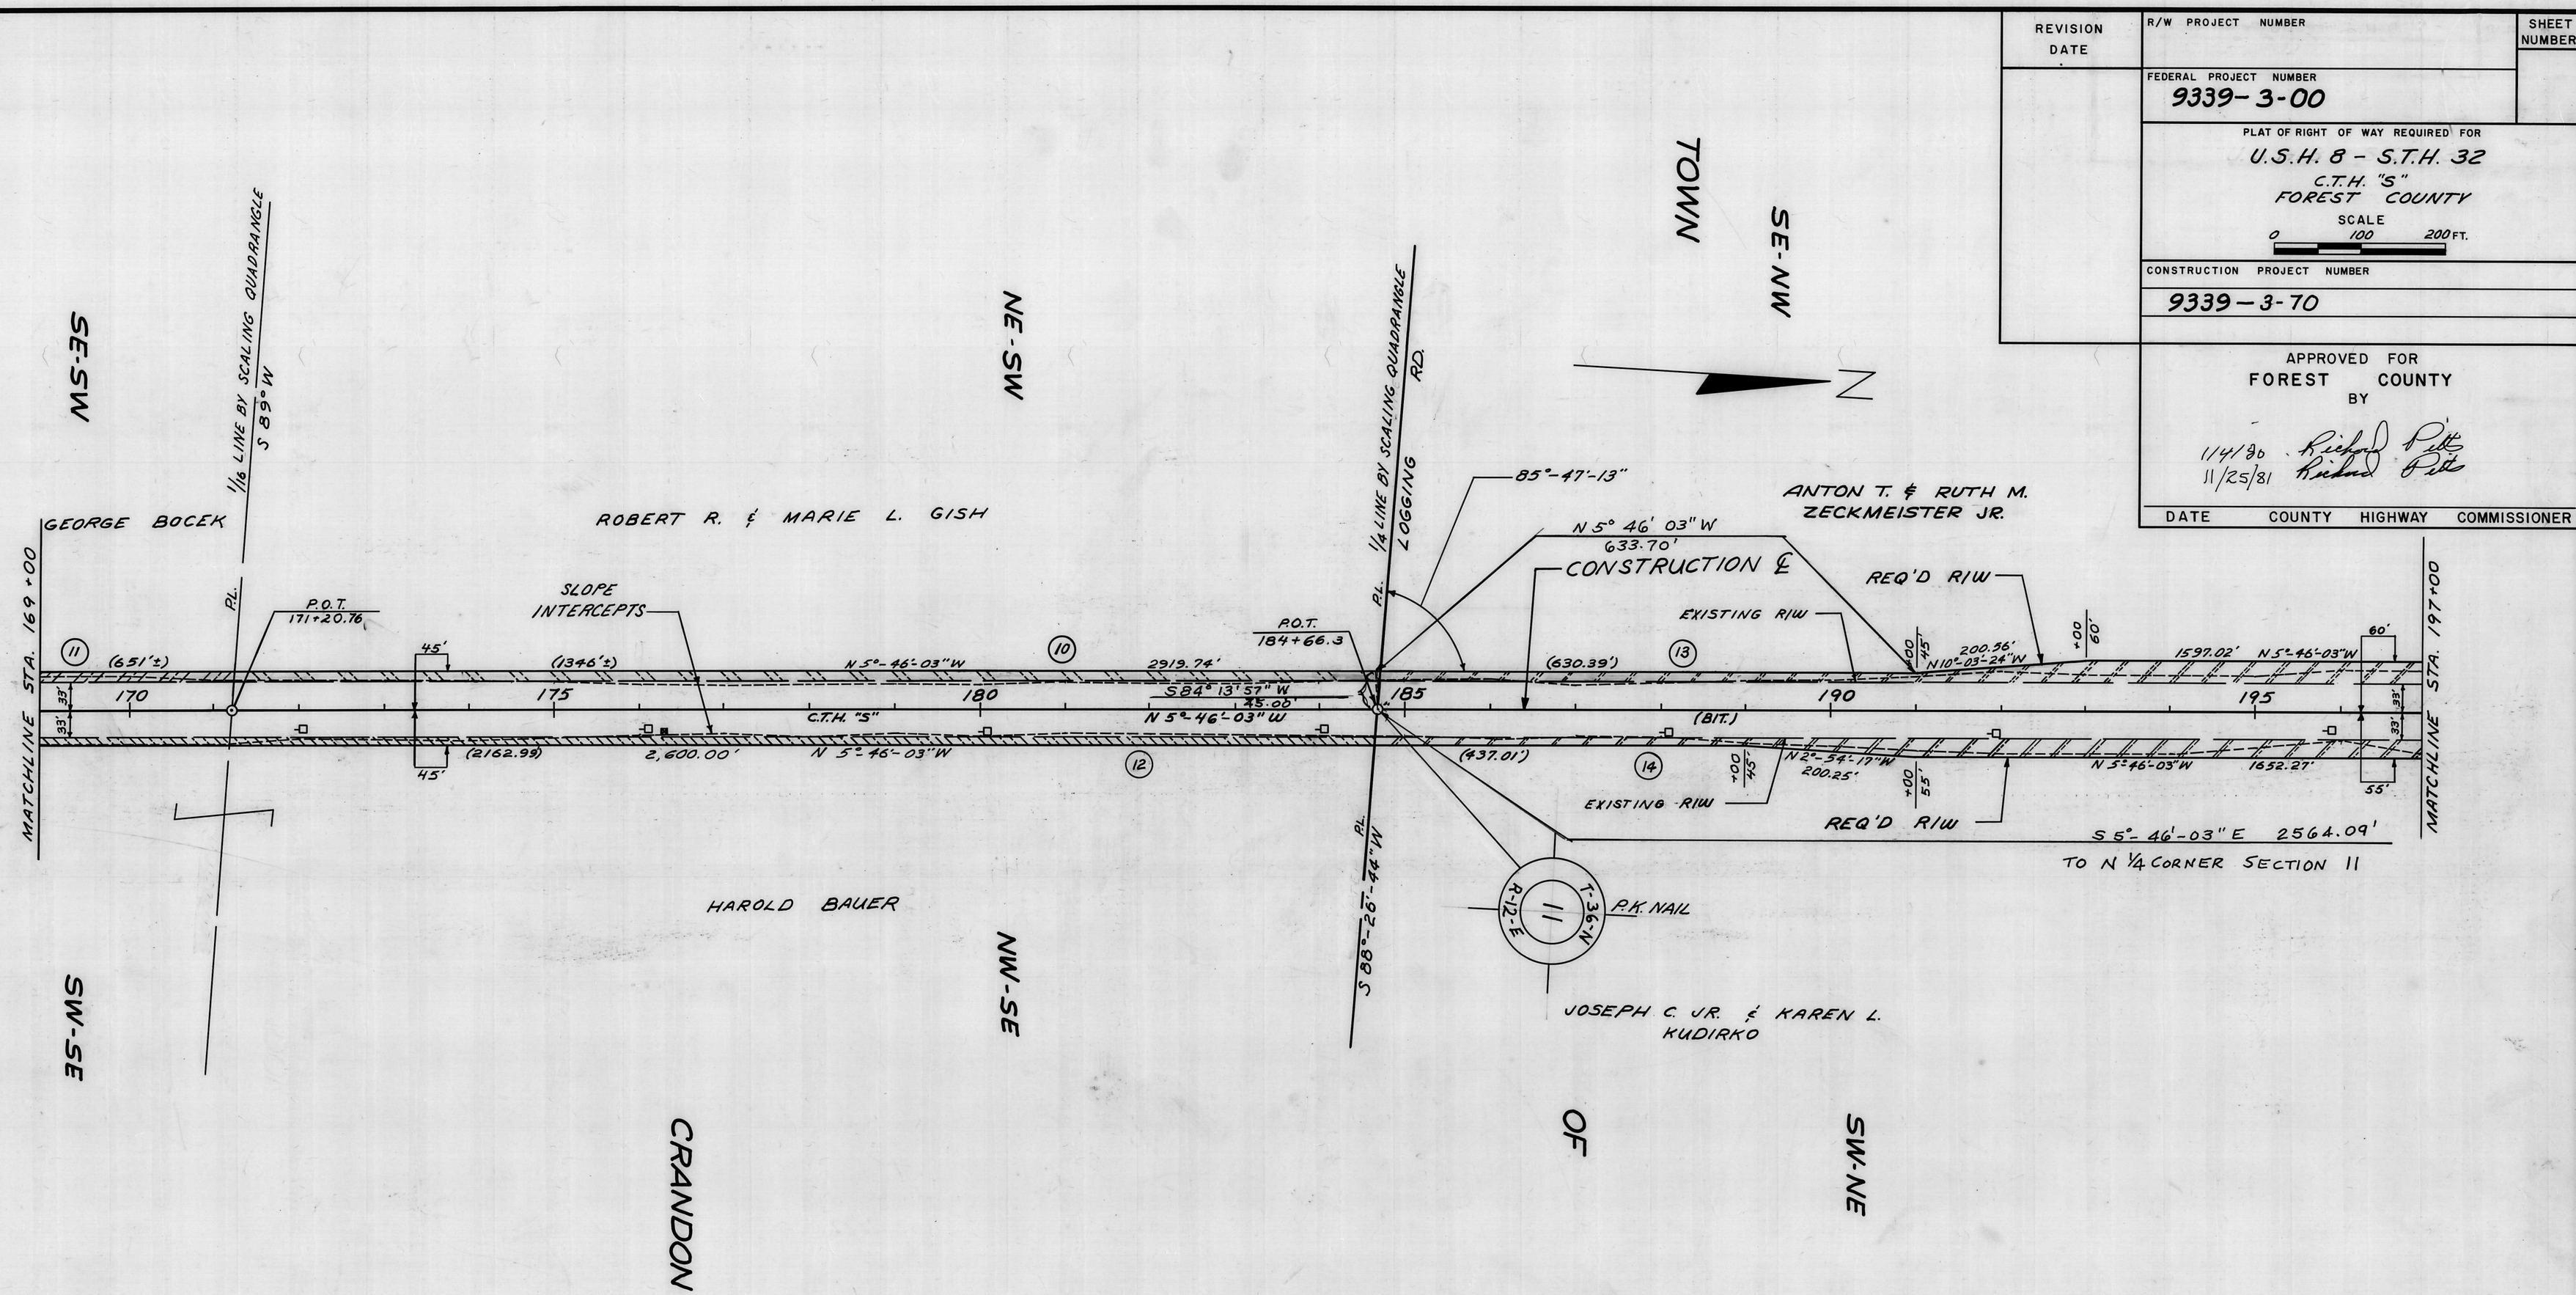

PARCEL NO.	OWNER	INTEREST REQUIRED	L.H.E. ACRES	ACRES REQUIRED			TOTAL REMAINING ACRES	OPERATIONS PROJECT I.D.
				NEW R/W REQ'D	EXISTING R/W	TOTAL R/W REQ'D		
12	HAROLD BAUER	FEE	—	0.84	1.51	2.35	—	9339-3-00
13	ANTON T. & RUTH M. ZECKMEISTER JR.	FEE	—				—	9339-3-00
14	JOSEPH C. JR. + KAREN L. KUDIRKO	FEE	—	1.17	1.94	3.11	—	9339-3-70