REVISION DATE	R/W PROJECT NUMBER	SHEET NUMBER
	9339-3-00	
	FEDERAL PROJECT NUMBER	

PLAT OF RIGHT OF WAY REQUIRED FOR

U.S.H. 8 - S.T.H. 32
C.T.H. "S"
FOREST COUNTY

SCALE
0 100 200 FT.

CONSTRUCTION PROJECT NUMBER
9339-3-70

APPROVED FOR
FOREST COUNTY
BY

DATE	COUNTY	HIGHWAY	COMMISSIONER
11/4/80	Richard Pitt		
11/25/81	Richard Pitt		

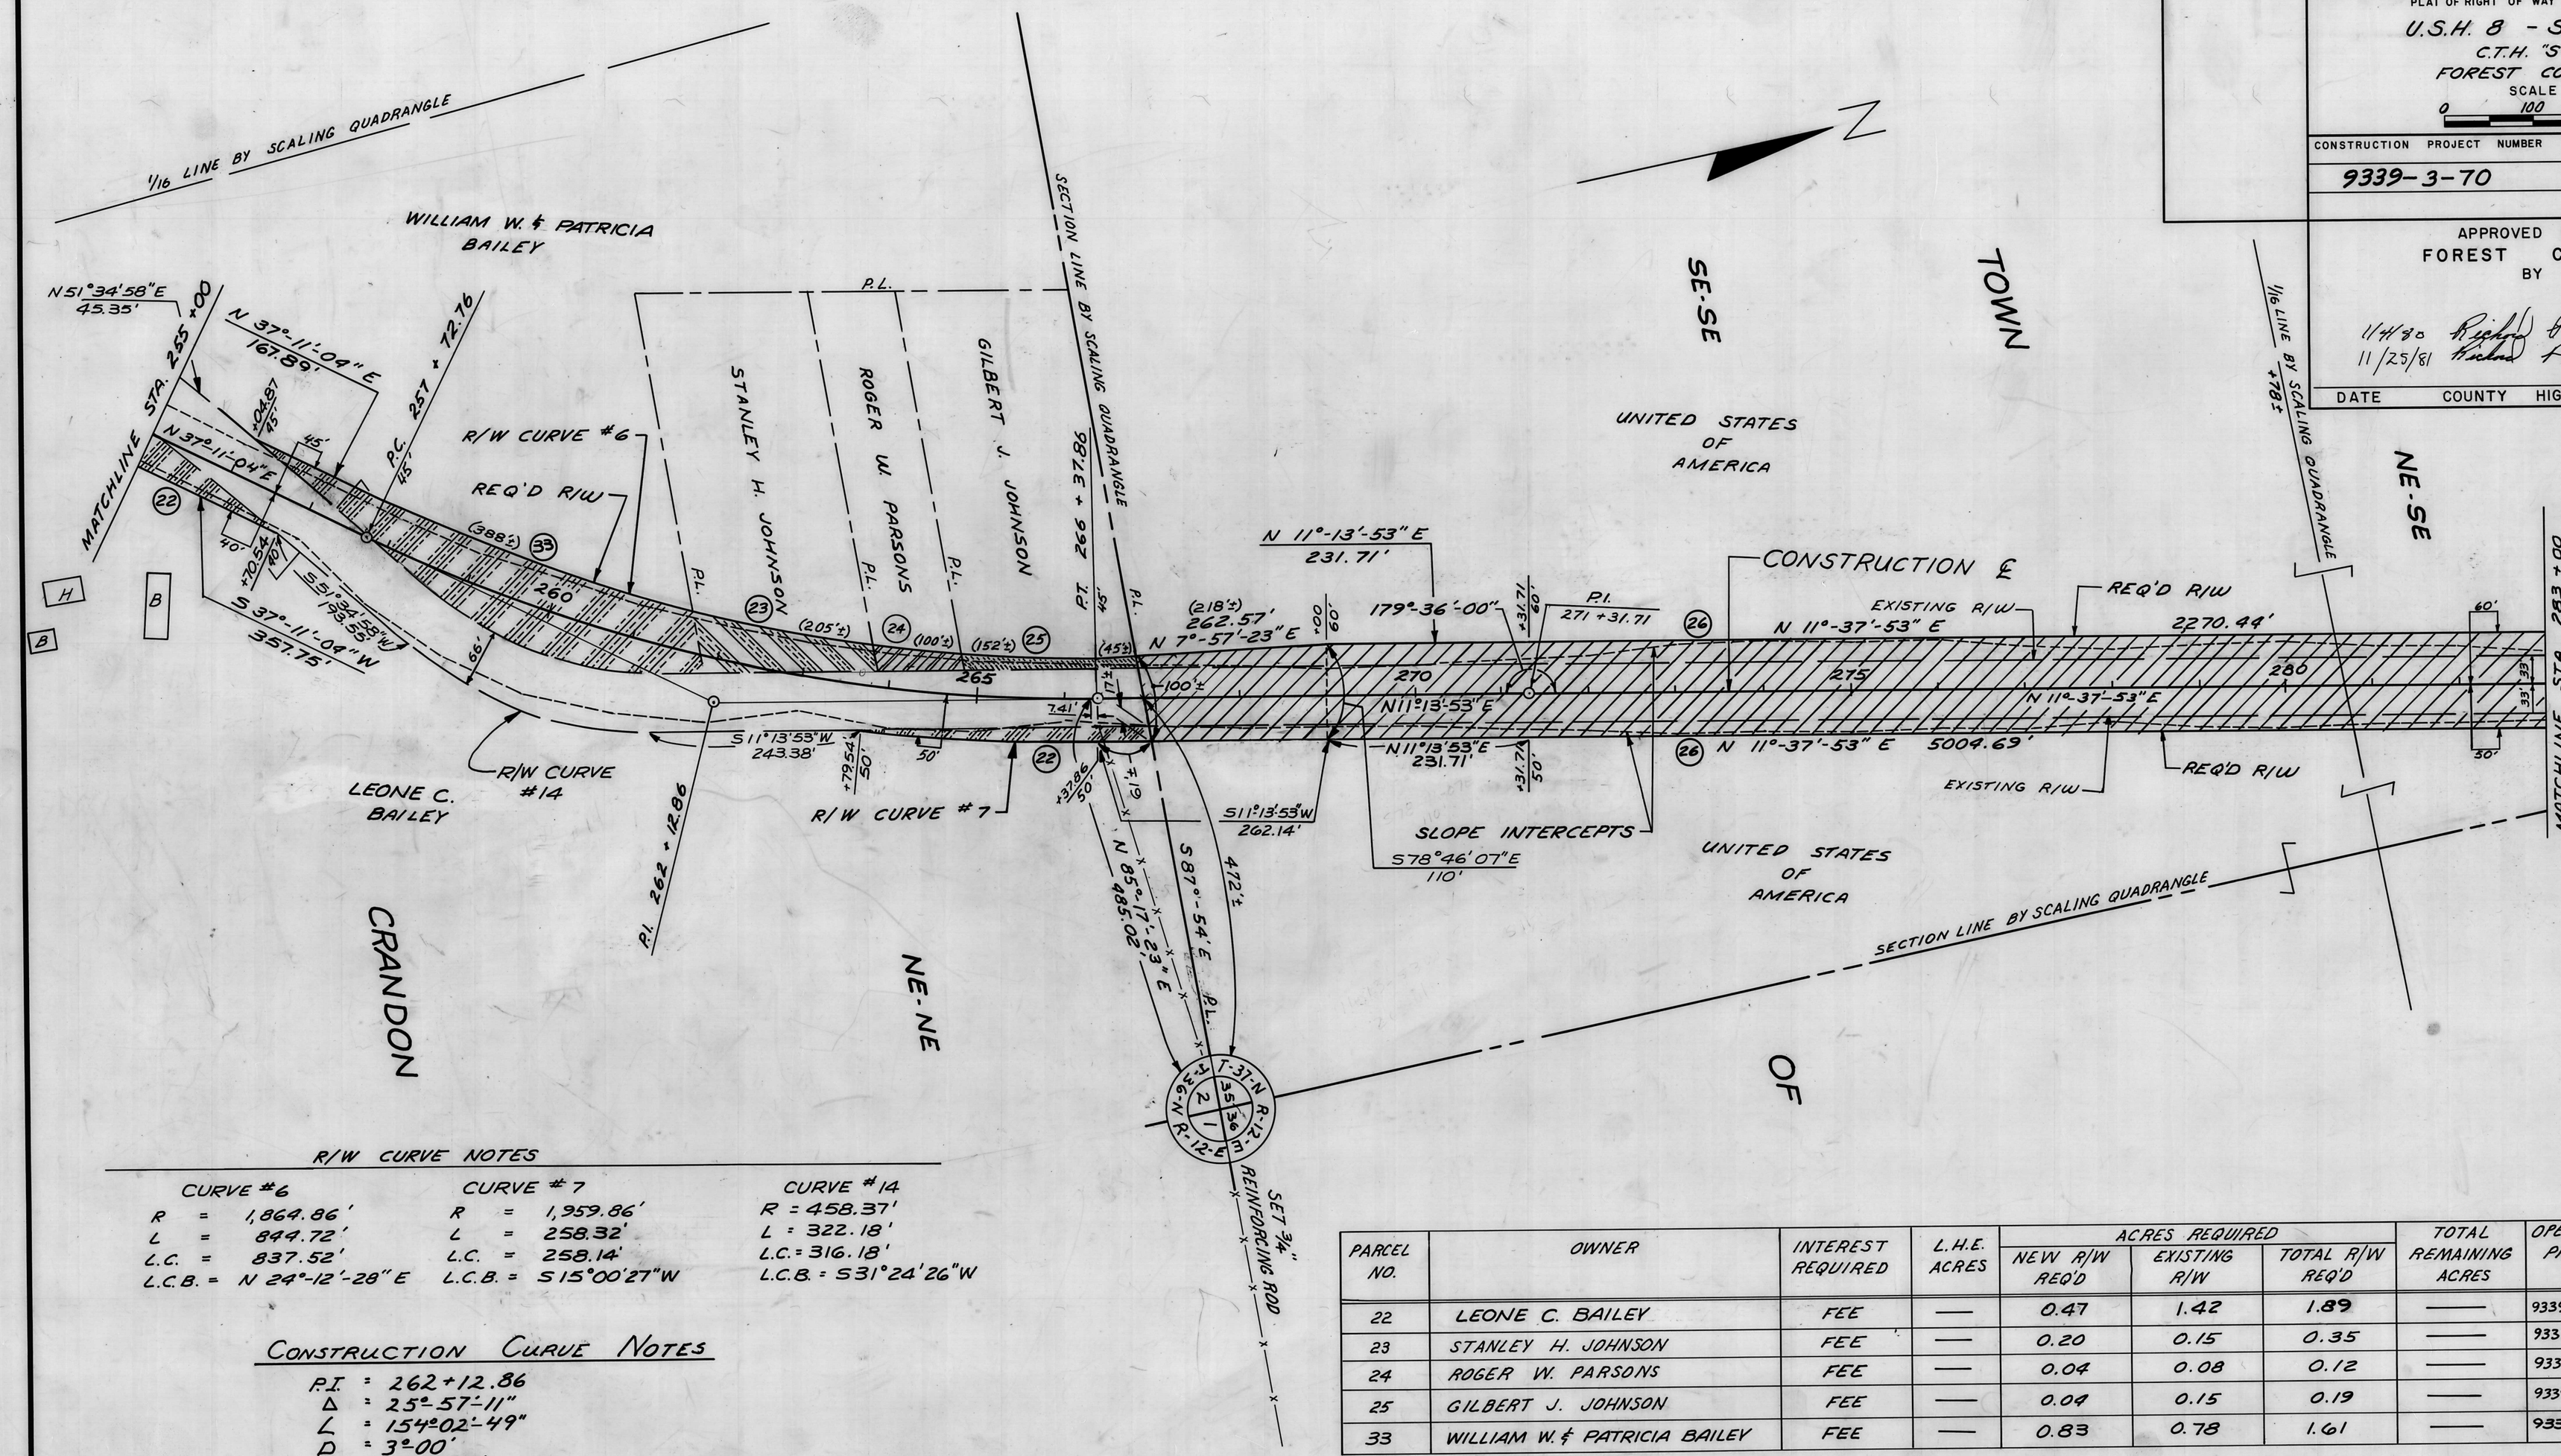

R/W CURVE NOTES

CURVE #6	CURVE #7	CURVE #14
R = 1,864.86'	R = 1,959.86'	R = 458.37'
L = 844.72'	L = 258.32'	L = 322.18'
L.C. = 837.52'	L.C. = 258.14'	L.C. = 316.18'
L.C.B. = N 24°-12'-28" E	L.C.B. = S 15°00'27"W	L.C.B. = S31°24'26"W

CONSTRUCTION CURVE NOTES

P.I. = 262+12.86
Δ = 25°-57'-11"
L = 154°02'-49"
D = 3°-00'
R = 1909.86'
T = 440.10'
L = 865.01'
E = 50.05'

PARCEL NO.	OWNER	INTEREST REQUIRED	L.H.E. ACRES	ACRES REQUIRED: NEW R/W REQ'D	EXISTING R/W	TOTAL R/W REQ'D	TOTAL REMAINING ACRES	OPERATIONS PROJECT I.D.
22	LEONE C. BAILEY	FEE	—	0.47	1.42	1.89	—	9339-3-00
23	STANLEY H. JOHNSON	FEE	—	0.20	0.15	0.35	—	9339-3-00
24	ROGER W. PARSONS	FEE	—	0.04	0.08	0.12	—	9339-3-00
25	GILBERT J. JOHNSON	FEE	—	0.04	0.15	0.19	—	9339-3-00
33	WILLIAM W. & PATRICIA BAILEY	FEE	—	0.83	0.78	1.61	—	9339-3-00