| COUNTY AND HIGHWAY | ROUTE AND SECTION | CLASS AND AGREEMENT | | FEDERAL DIVISION OFFICE | SHEET NUMBER | TOTAL SHEETS |
|---|---|---|---|---|---|---|
| | | STATE | FEDERAL | | | |
| 21.6 | 1363.0 | | 11.1 | WIS. 5N | 4.0 | |

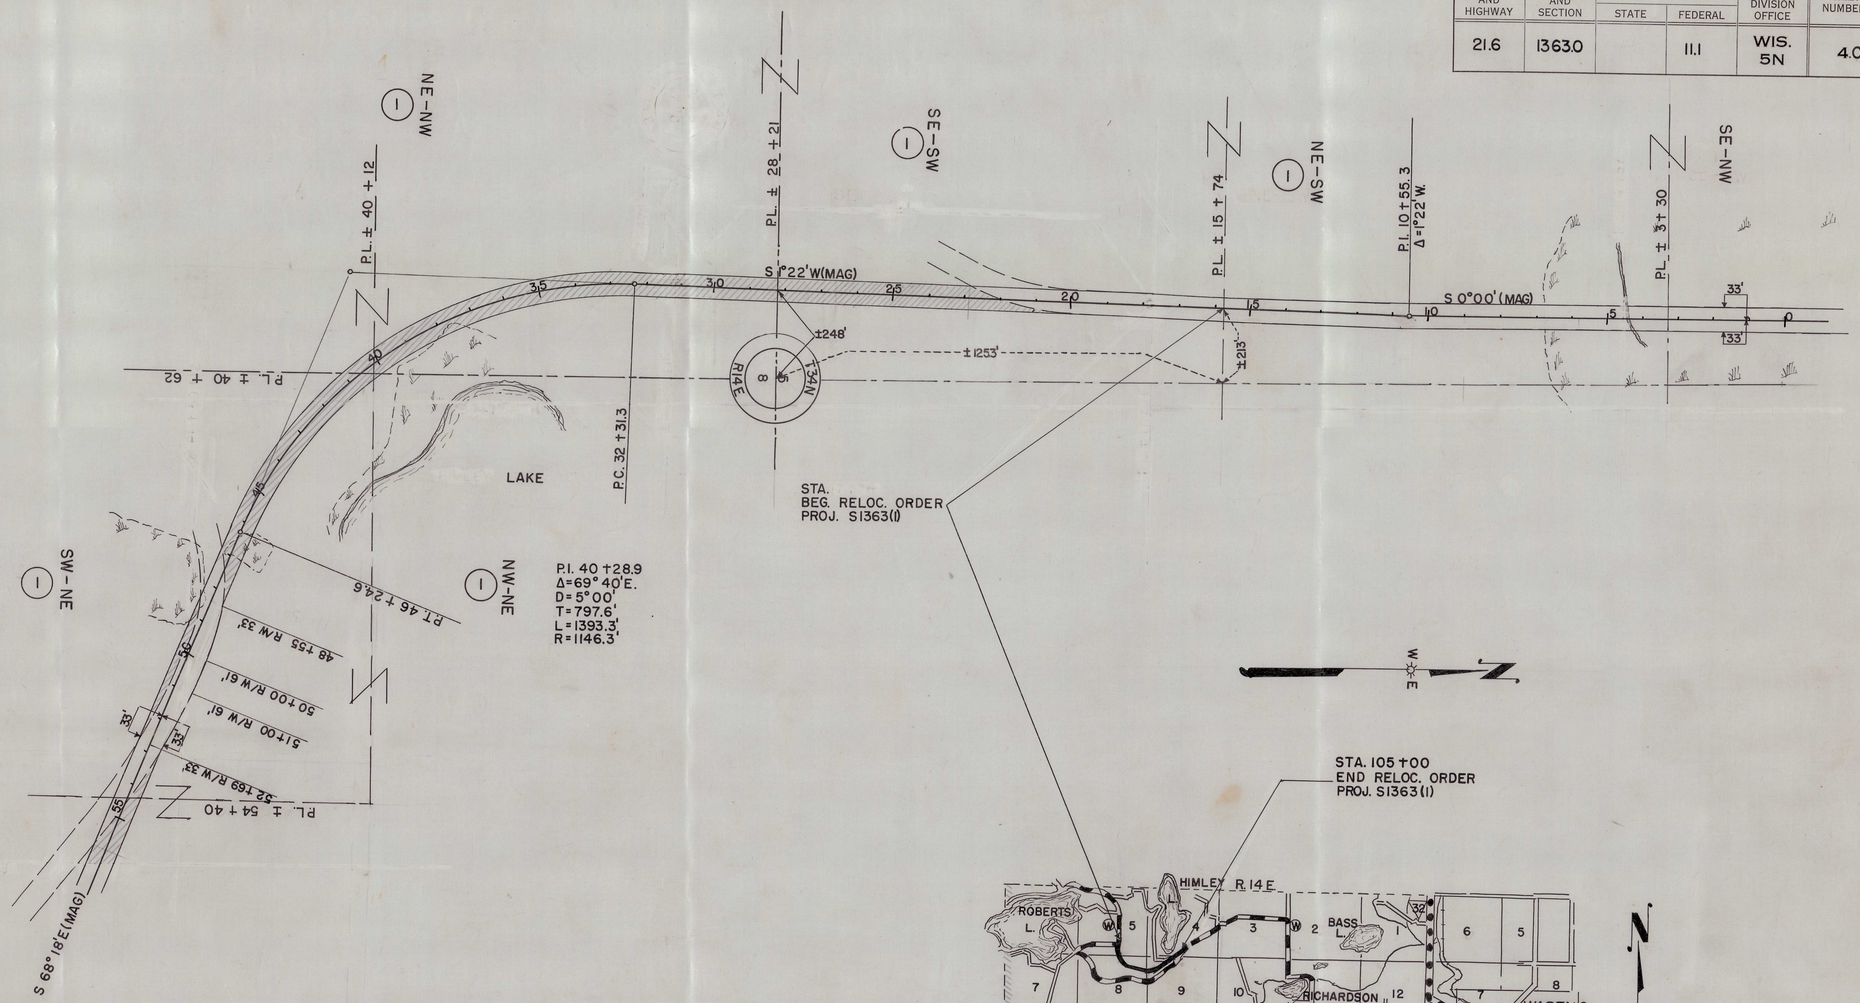


TOWN OF FREEDOM

| PAR. NO. | OWNER | ADDRESS | MORTGAGEE | INTEREST REQUIRED | DESCRIPTION | ACRES IMP. | ACRES UNIMP. | PURCHASED MARSH | PURCHASED TOTAL | PAR. NO. | ALSO SHEET |
|---|---|---|---|---|---|---|---|---|---|---|---|
| 1 | UNITED STATES OF AMERICA FOREST SERVICE | | | HIGHWAY EASEMENT | E1/2-SW SEC.5 T34N R14E | | 1.03 | | 1.03 | 1 | |
| 1 | " " " " " | | | " " | W1/2-NE & NE-NW SEC.8 " " | | 3.36 | | 3.36 | 1 | |

STATE HIGHWAY COMMISSION OF WISCONSIN

PLAT OF RIGHT OF WAY REQUIRED

PROJECT S1363(1)

CRANDON-WABENO ROAD

C.T.H. NO. "W"

FOREST COUNTY

NOTEBOOK: 8156

SCALE 0 200 400

LENGTH = 1.6522 MILES

DATED MAY 26, 1955

DAVID WHITE CO., MILWAUKEE

S1363(1) 4.0