| COUNTY AND HIGHWAY | ROUTE AND SECTION | CLASS AND AGREEMENT | | FEDERAL DIVISION OFFICE | SHEET NUMBER | TOTAL SHEETS |
|---|---|---|---|---|---|---|
| | | STATE | FEDERAL | | | |
| 21.6 | 1363.0 | | 11.7 | 4 | 4.2 | |
| CONST. PROJECT | | | | | | |

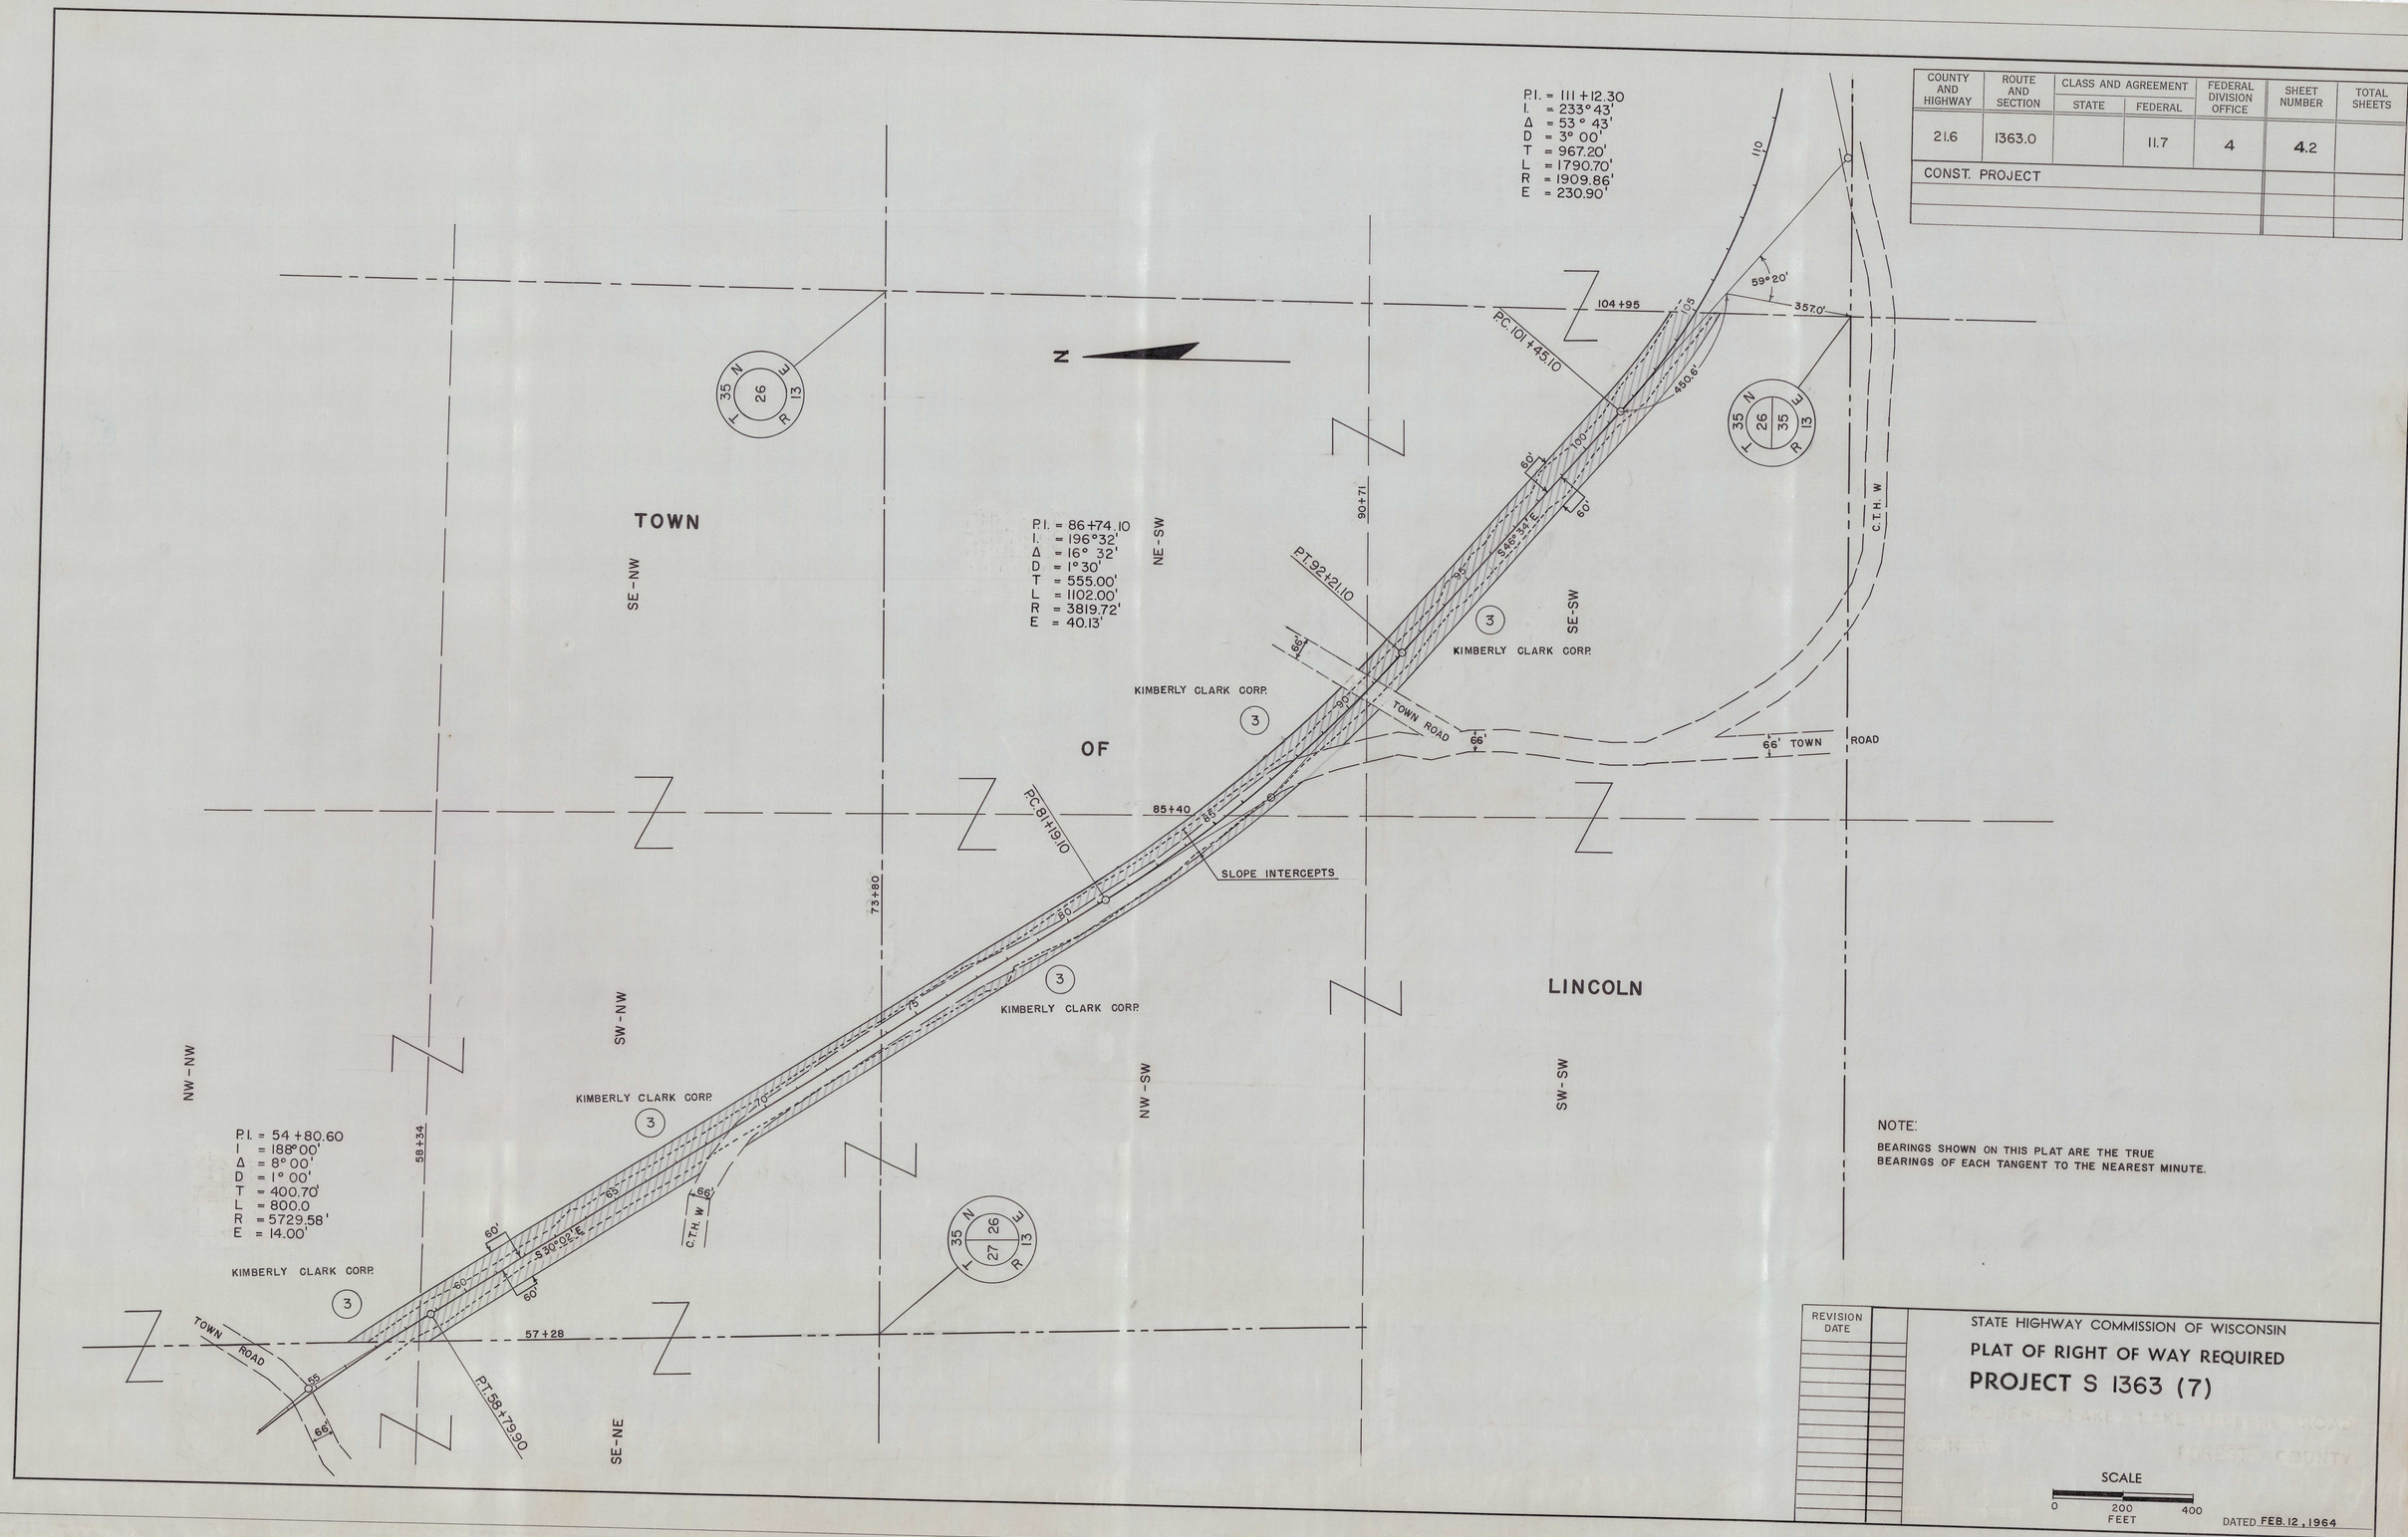


NOTE:

BEARINGS SHOWN ON THIS PLAT ARE THE TRUE BEARINGS OF EACH TANGENT TO THE NEAREST MINUTE.

| REVISION DATE | |
|---|---|
| | |

STATE HIGHWAY COMMISSION OF WISCONSIN

PLAT OF RIGHT OF WAY REQUIRED

PROJECT S 1363 (7)

FOREST COUNTY

SCALE

0 200 400 FEET

DATED FEB. 12, 1964

RIGHT OF WAY STA. 57+28 – 104+95