COUNTY AND HIGHWAY	ROUTE AND SECTION	CLASS AND AGREEMENT		FEDERAL DIVISION OFFICE	SHEET NUMBER	TOTAL SHEETS
		STATE	FEDERAL			
21.6	1363.0		11.4	4	4.2	

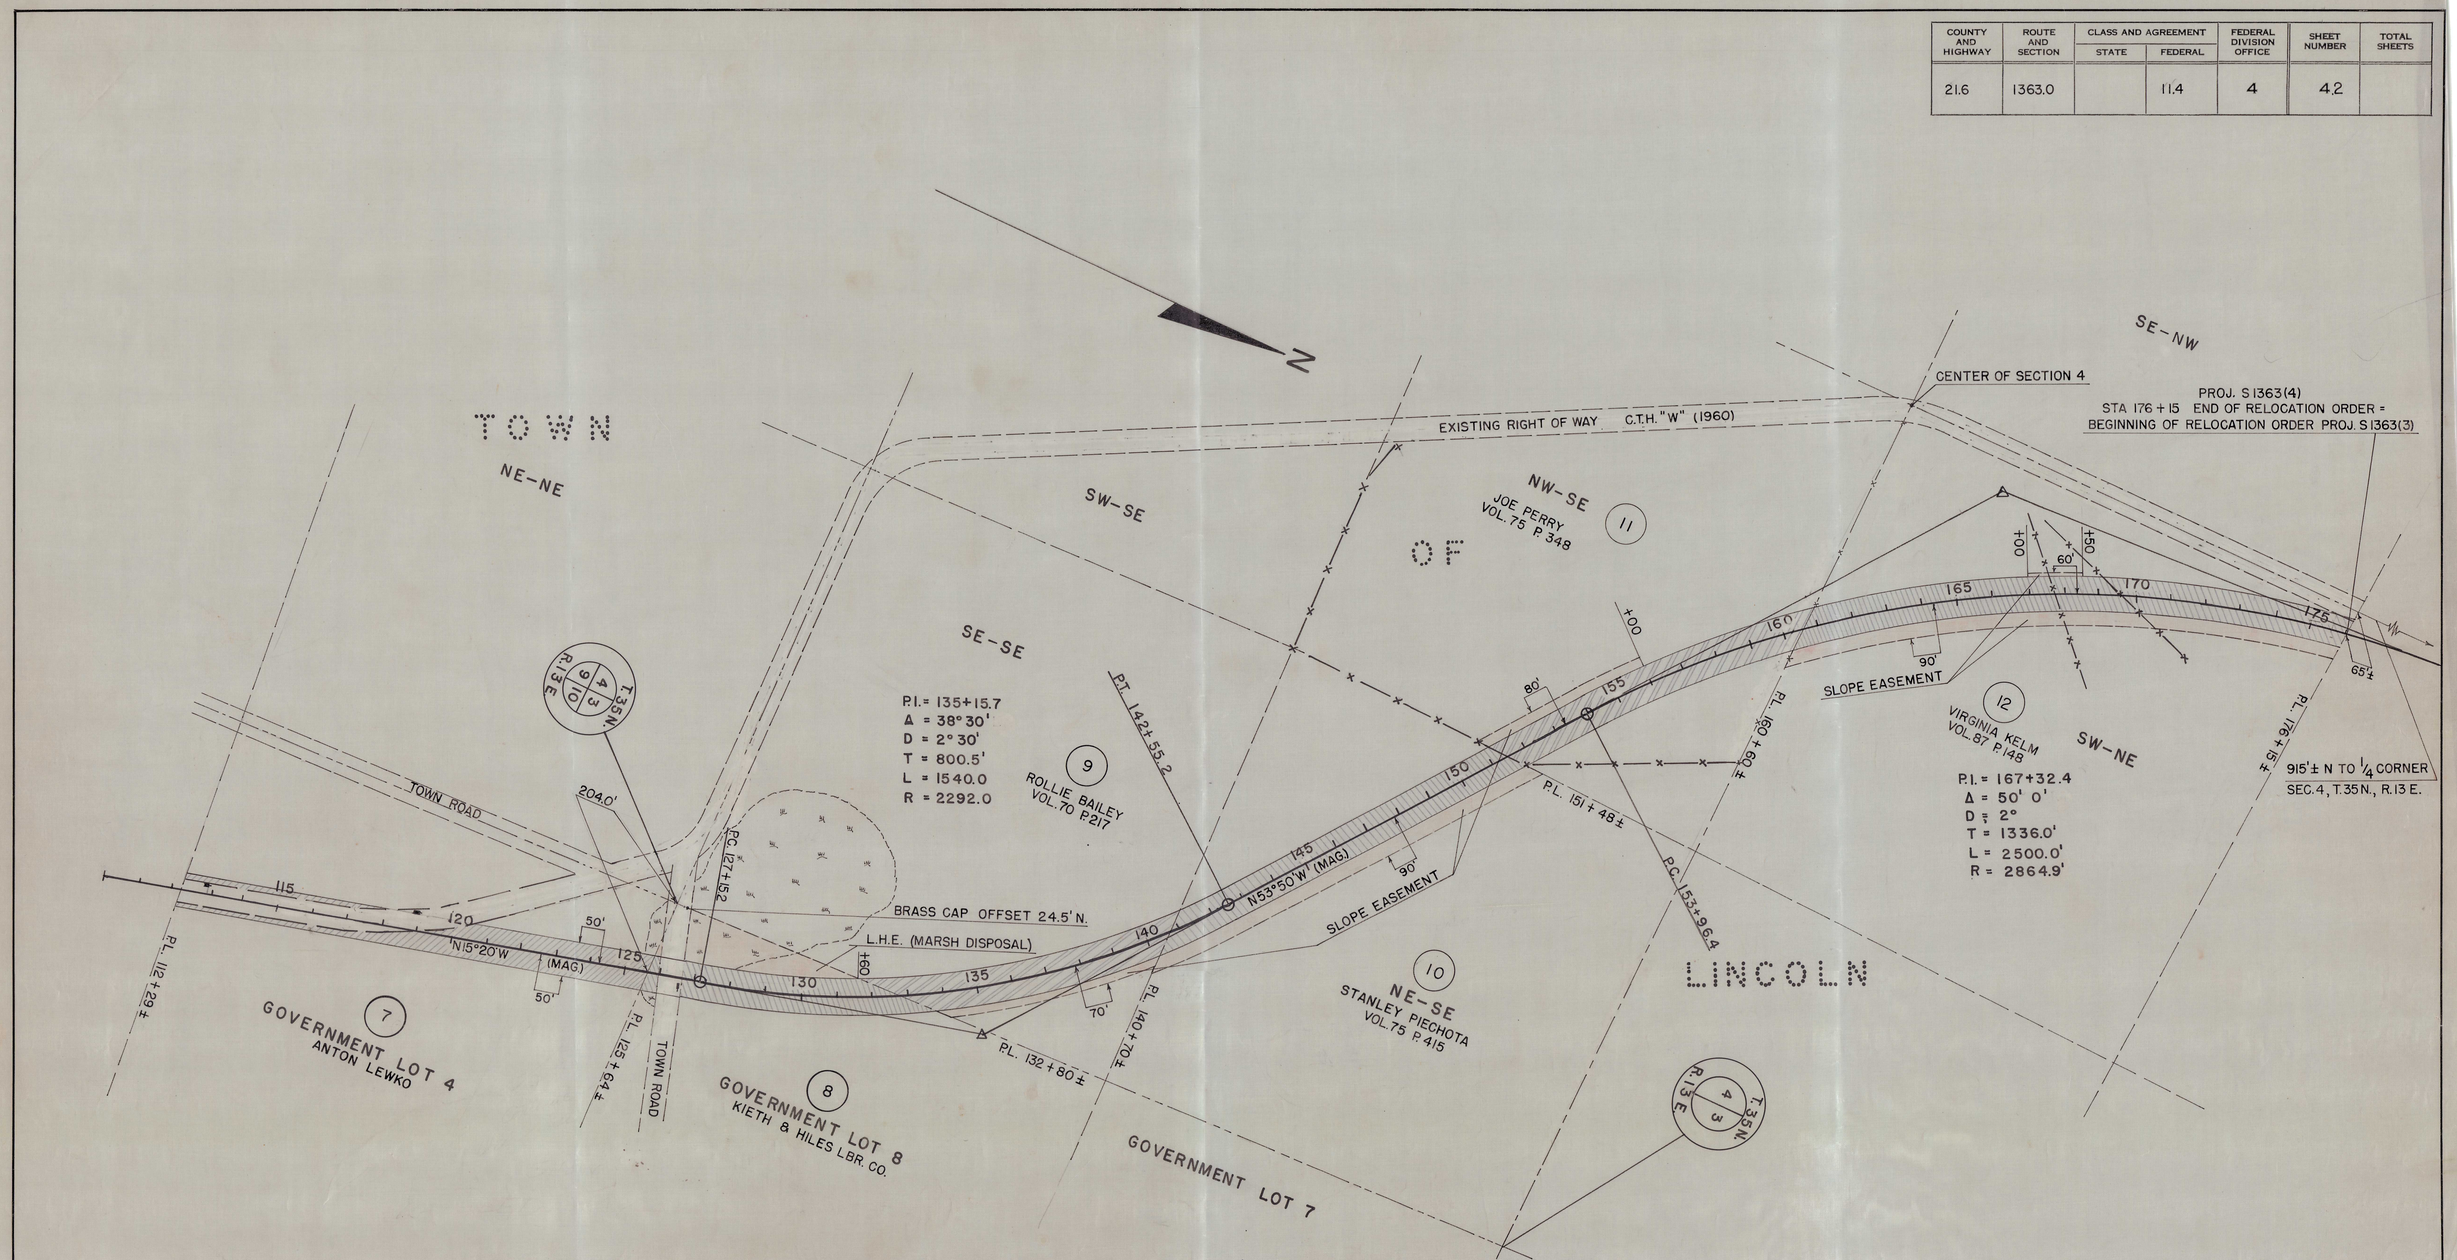

NOTE: ACQUIRE EASEMENTS FOR HIGHWAY PURPOSES EXCEPT AS OTHERWISE NOTED

PAR. NO.	OWNER	ADDRESS		DESCRIPTION		INTEREST REQUIRED	ACRES REQ'D	ALSO SHEET	PAR. NO.
7	ANTON LEWKO & OLGA (H.W.)	1811 S. 43 RD. STREET	MILWAUKEE WIS.	GOV'T. LOT 4	SEC. 10, T 35 N, R 13 E		1.99		7
8	KIETH & HILES LBR. CO.		CRANDON, WIS.	GOV'T. LOT 8	SEC. 3, T 35 N, R 13 E		1.49		8
9	ROLLIE BAILEY		CRANDON, WIS.	SE SE	SEC. 4, T 35 N, R 13 E		1.81		9
10	STANLEY PIECHOTA	317 MAIN STREET	GREEN BAY, WIS.	NE SE	SEC. 4, T 35 N, R 13 E		2.47		10
11	JOE PERRY		CRANDON, WIS.	NW SE	SEC. 4, T 35 N, R 13 E		2.09		11
12	VIRGINIA KELM & EARL (HER HUSBAND)	BOX 668	SOUTH BEND, WASHINGTON.	SW NE	SEC. 4, T 35 N, R 13 E		3.57		12

STATE HIGHWAY COMMISSION OF WISCONSIN

PLAT OF RIGHT OF WAY REQUIRED

PROJECT S 1363 (4)

LAKE LUCERNE – CRANDON ROAD

C.T.H. "W" FOREST COUNTY

SCALE 0 200 400

LENGTH – 3.334 MILES

DATED APR. 11 1961, JAN. 17, 1961

RIGHT OF WAY STA 112 + 29 – 176 + 15

NO. 121—500—5-19-58

S1363(4)

4.2