COUNTY AND HIGHWAY	ROUTE AND SECTION	CLASS AND AGREEMENT		FEDERAL DIVISION OFFICE	SHEET NUMBER	TOTAL SHEETS
		STATE	FEDERAL			
21.6	1363.0		11.3	4	4.1	

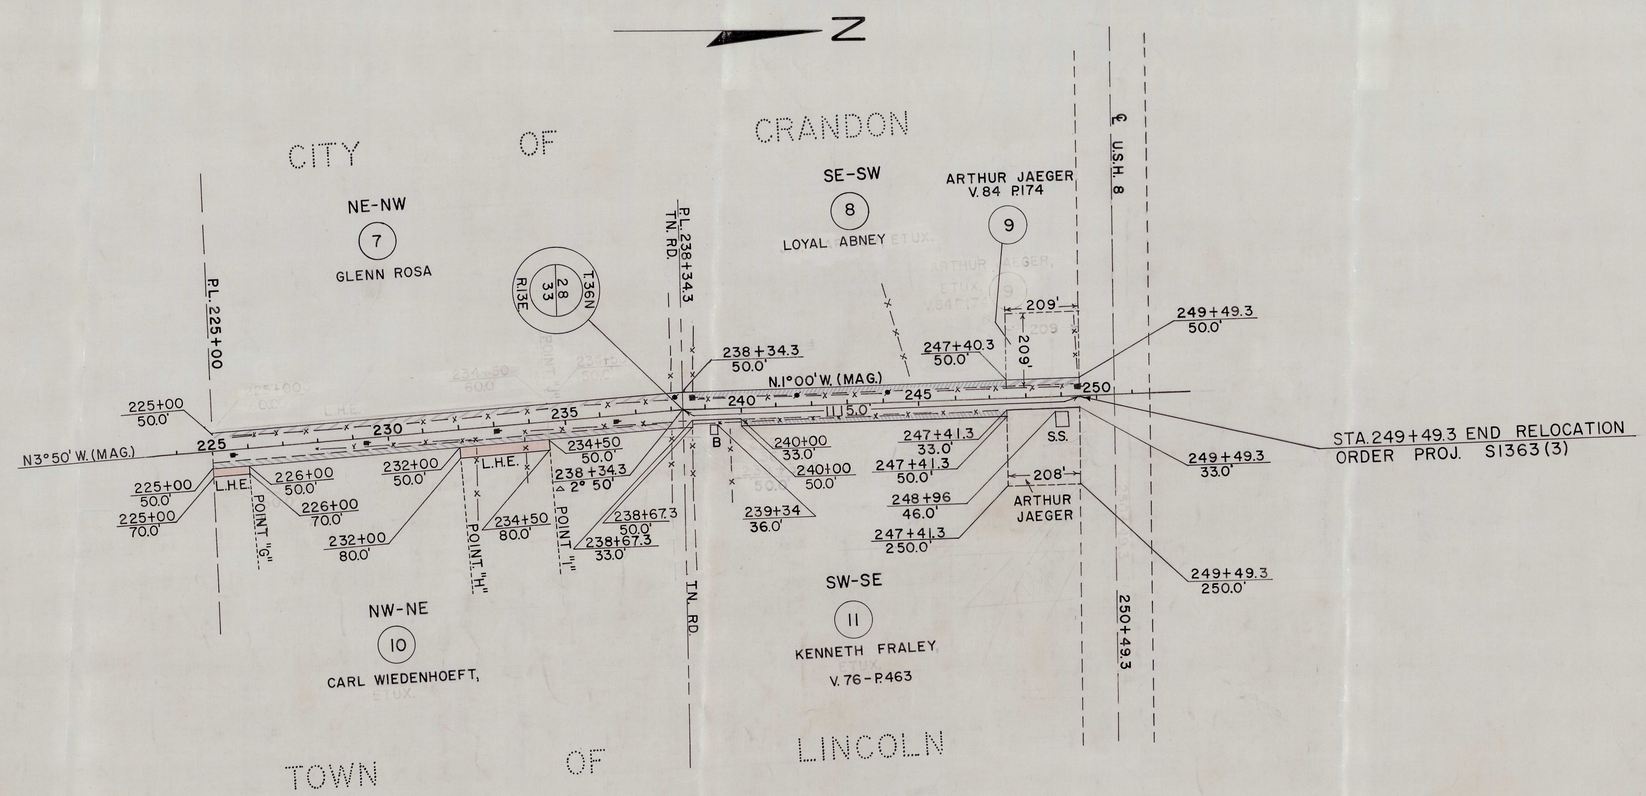

ACQURE EASEMENTS FOR HIGHWAY PURPOSES EXCEPT AS OTHERWISE NOTED

PAR. NO.	OWNER	ADDRESS	DESCRIPTION		INTEREST REQUIRED	ACRES REQ'D.	ALSO SHEET	PAR. NO.	DWG. BY- L.D.G. CHKD. BY- H.M.P.	
7	GLENN ROSA & LUCILLE (H.W.)	CRANDON	NE-NW	SEC. 33, T36N, R13E		0.51		7	REVISIONS	
8	LOYAL ABNEY & IOLA (HW)		PT. SE-SW	SEC. 28, " "		0.34		8	L.D.G.	3/2/60
9	ARTHUR JAEGER,	CRANDON	PT. SE-SW	" " " "		0.08		9	CHKD.	H.M.P.
10	CARL WIEDENHOEFT, & OLGA (H.W.)	"	NW-NE	SEC. 33, " "	ALSO-L.H.E.	0.51		10		
11	KENNETH FRALEY,		PT. SW-SE	SEC. 28 " "		0.29		11		

STATE HIGHWAY COMMISSION OF WISCONSIN

PLAT OF RIGHT OF WAY REQUIRED

PROJECT S 1363(3)

LAKE LUCERNE-CRANDON ROAD

C.T.H. "W" FOREST COUNTY

I B M - NOTES

LENGTH = 1.389 MILES

SCALE 0 200 400

REV. MAY. 12, 1960
REV. MAR 2, 1960
DATED FEB. 4, 1960

DESIGN PRODUCTS CO. 500-3-59

S 1363(3) 4.1