COUNTY AND HIGHWAY	ROUTE AND SECTION	CLASS AND AGREEMENT		FEDERAL DIVISION OFFICE	SHEET NUMBER	TOTAL SHEETS
		STATE	FEDERAL			
21.6	1363.0		11.4	4	42	

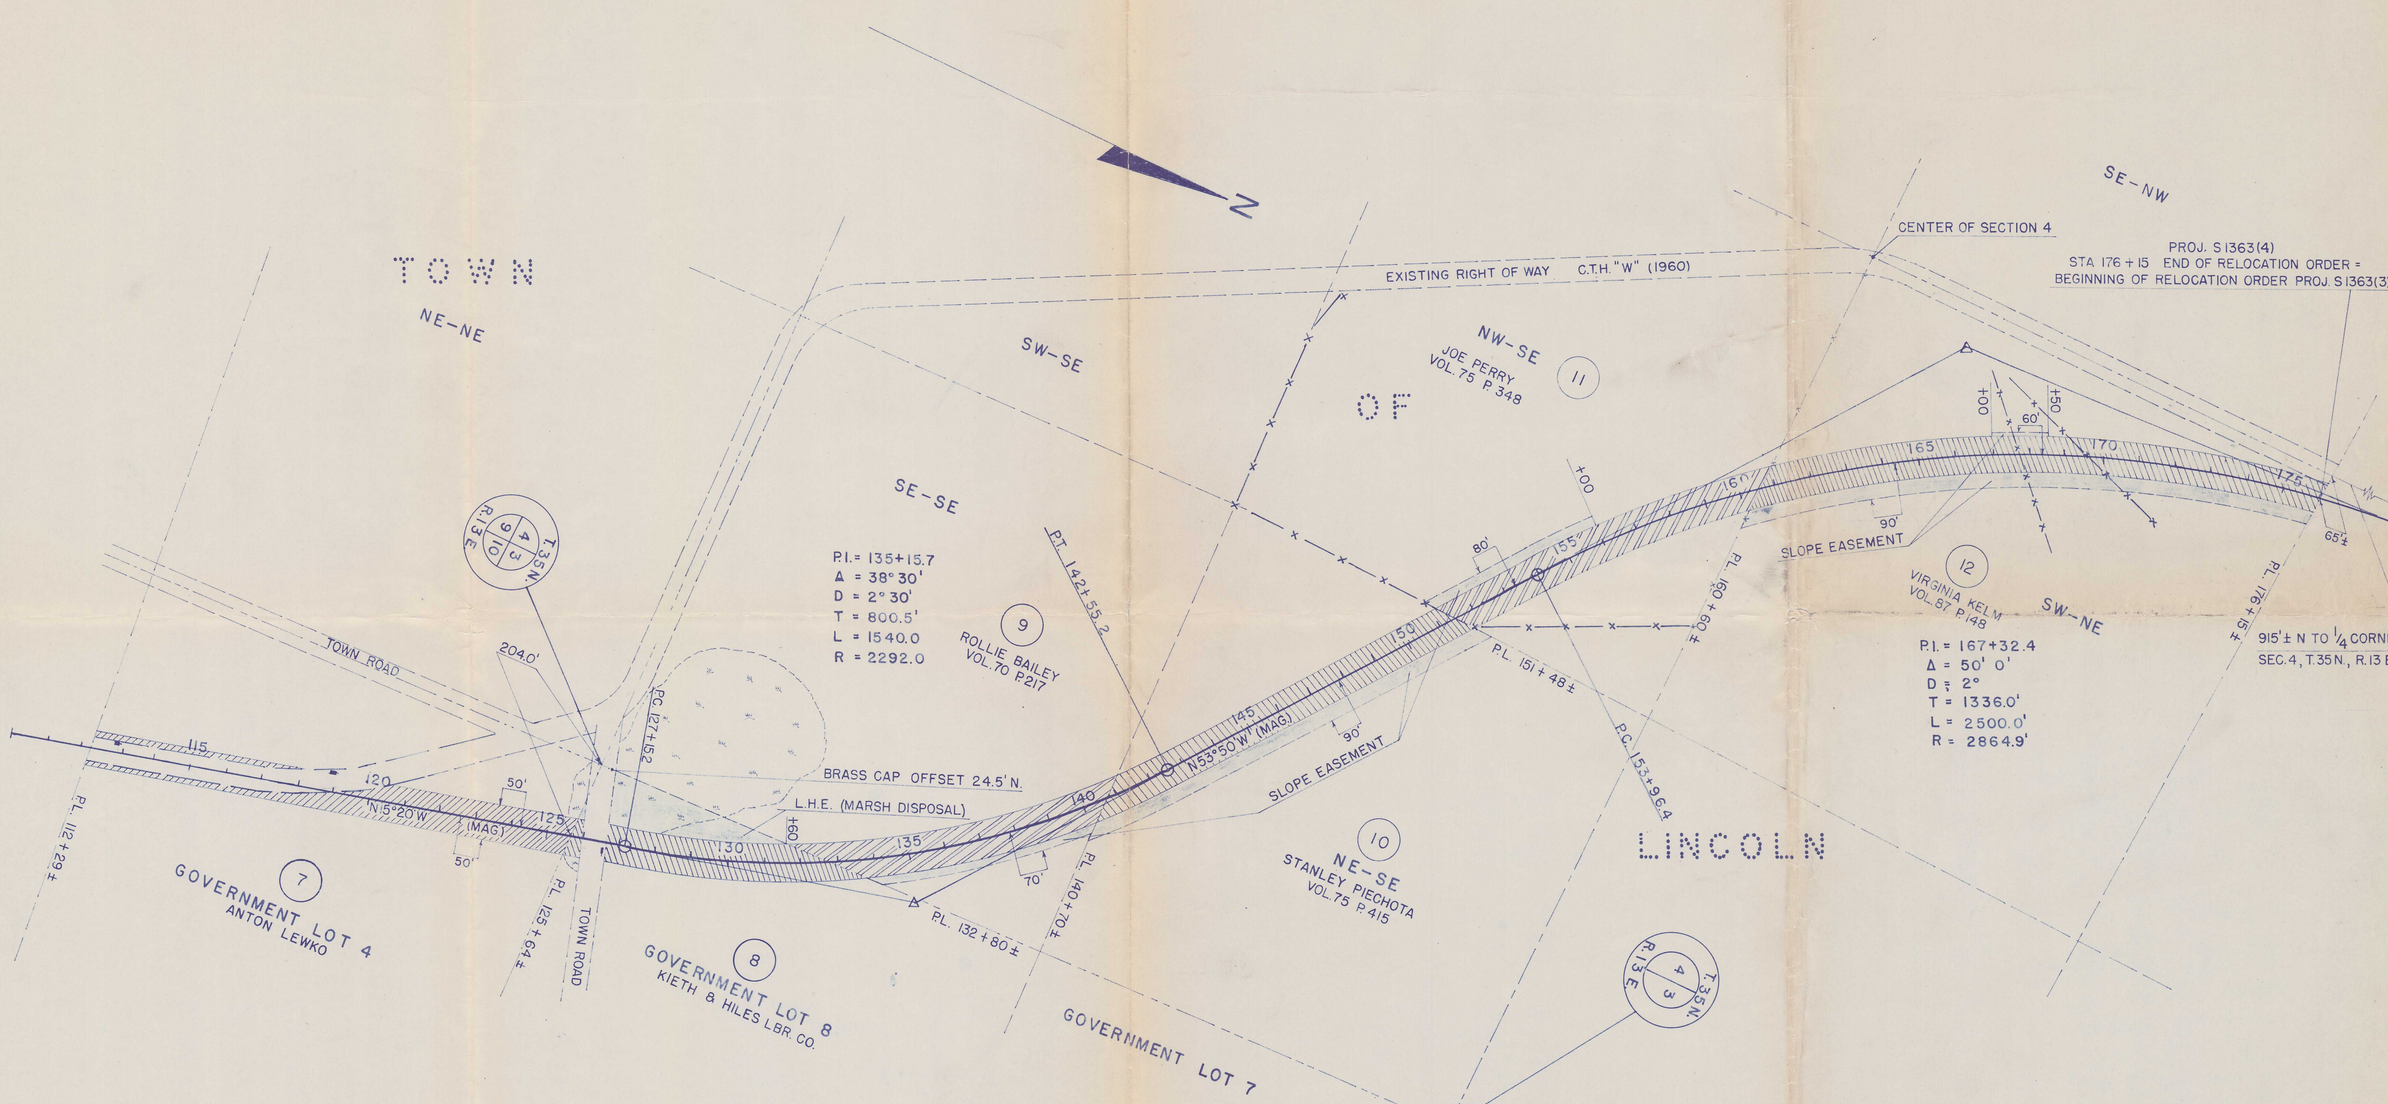

NOTE: ACQUIRE EASEMENTS FOR HIGHWAY PURPOSES EXCEPT AS OTHERWISE NOTED

PAR. NO.	OWNER	ADDRESS		DESCRIPTION		INTEREST REQUIRED	ACRES REQ'D	ALSO SHEET	PAR. NO.
7	ANTON LEWKO	1811 S. 43 RD. STREET	MILWAUKEE WIS.	GOV'T. LOT 4	SEC. 10, T35N, R13E		1.99		7
8	KIETH & HILES LBR. CO.		CRANDON, WIS.	GOV'T. LOT 8	SEC. 3, T35N, R13E		1.49		8
9	ROLLIE BAILEY		CRANDON, WIS.	SE SE	SEC. 4, T35N, R13E		1.77		9
10	STANLEY PIECHOTA		WABENO, WIS.	NE SE	SEC. 4, T35N, R13E		2.47		10
11	JOE PERRY		CRANDON, WIS.	NW SE	SEC. 4, T35N, R13E		2.09		11
12	VIRGINIA KELM		CRANDON, WIS.	SW NE	SEC. 4, T35N, R13E		3.57		12

STATE HIGHWAY COMMISSION OF WISCONSIN

PLAT OF RIGHT OF WAY REQUIRED

PROJECT S 1363 (4)

LAKE LUCERNE - CRANDON ROAD

C.T.H. "W" FOREST COUNTY

SCALE

0 200 400

LENGTH — MILES

DATED JAN. 17, 1961

RIGHT OF WAY STA 112 + 29 — 176 + 15

NO. 121—500—5-19-58

2