COUNTY AND HIGHWAY	ROUTE AND SECTION	CLASS AND AGREEMENT		FEDERAL DIVISION OFFICE	SHEET NUMBER	T SI
		STATE	FEDERAL			
21.6	1363.0		11.4	4	4	

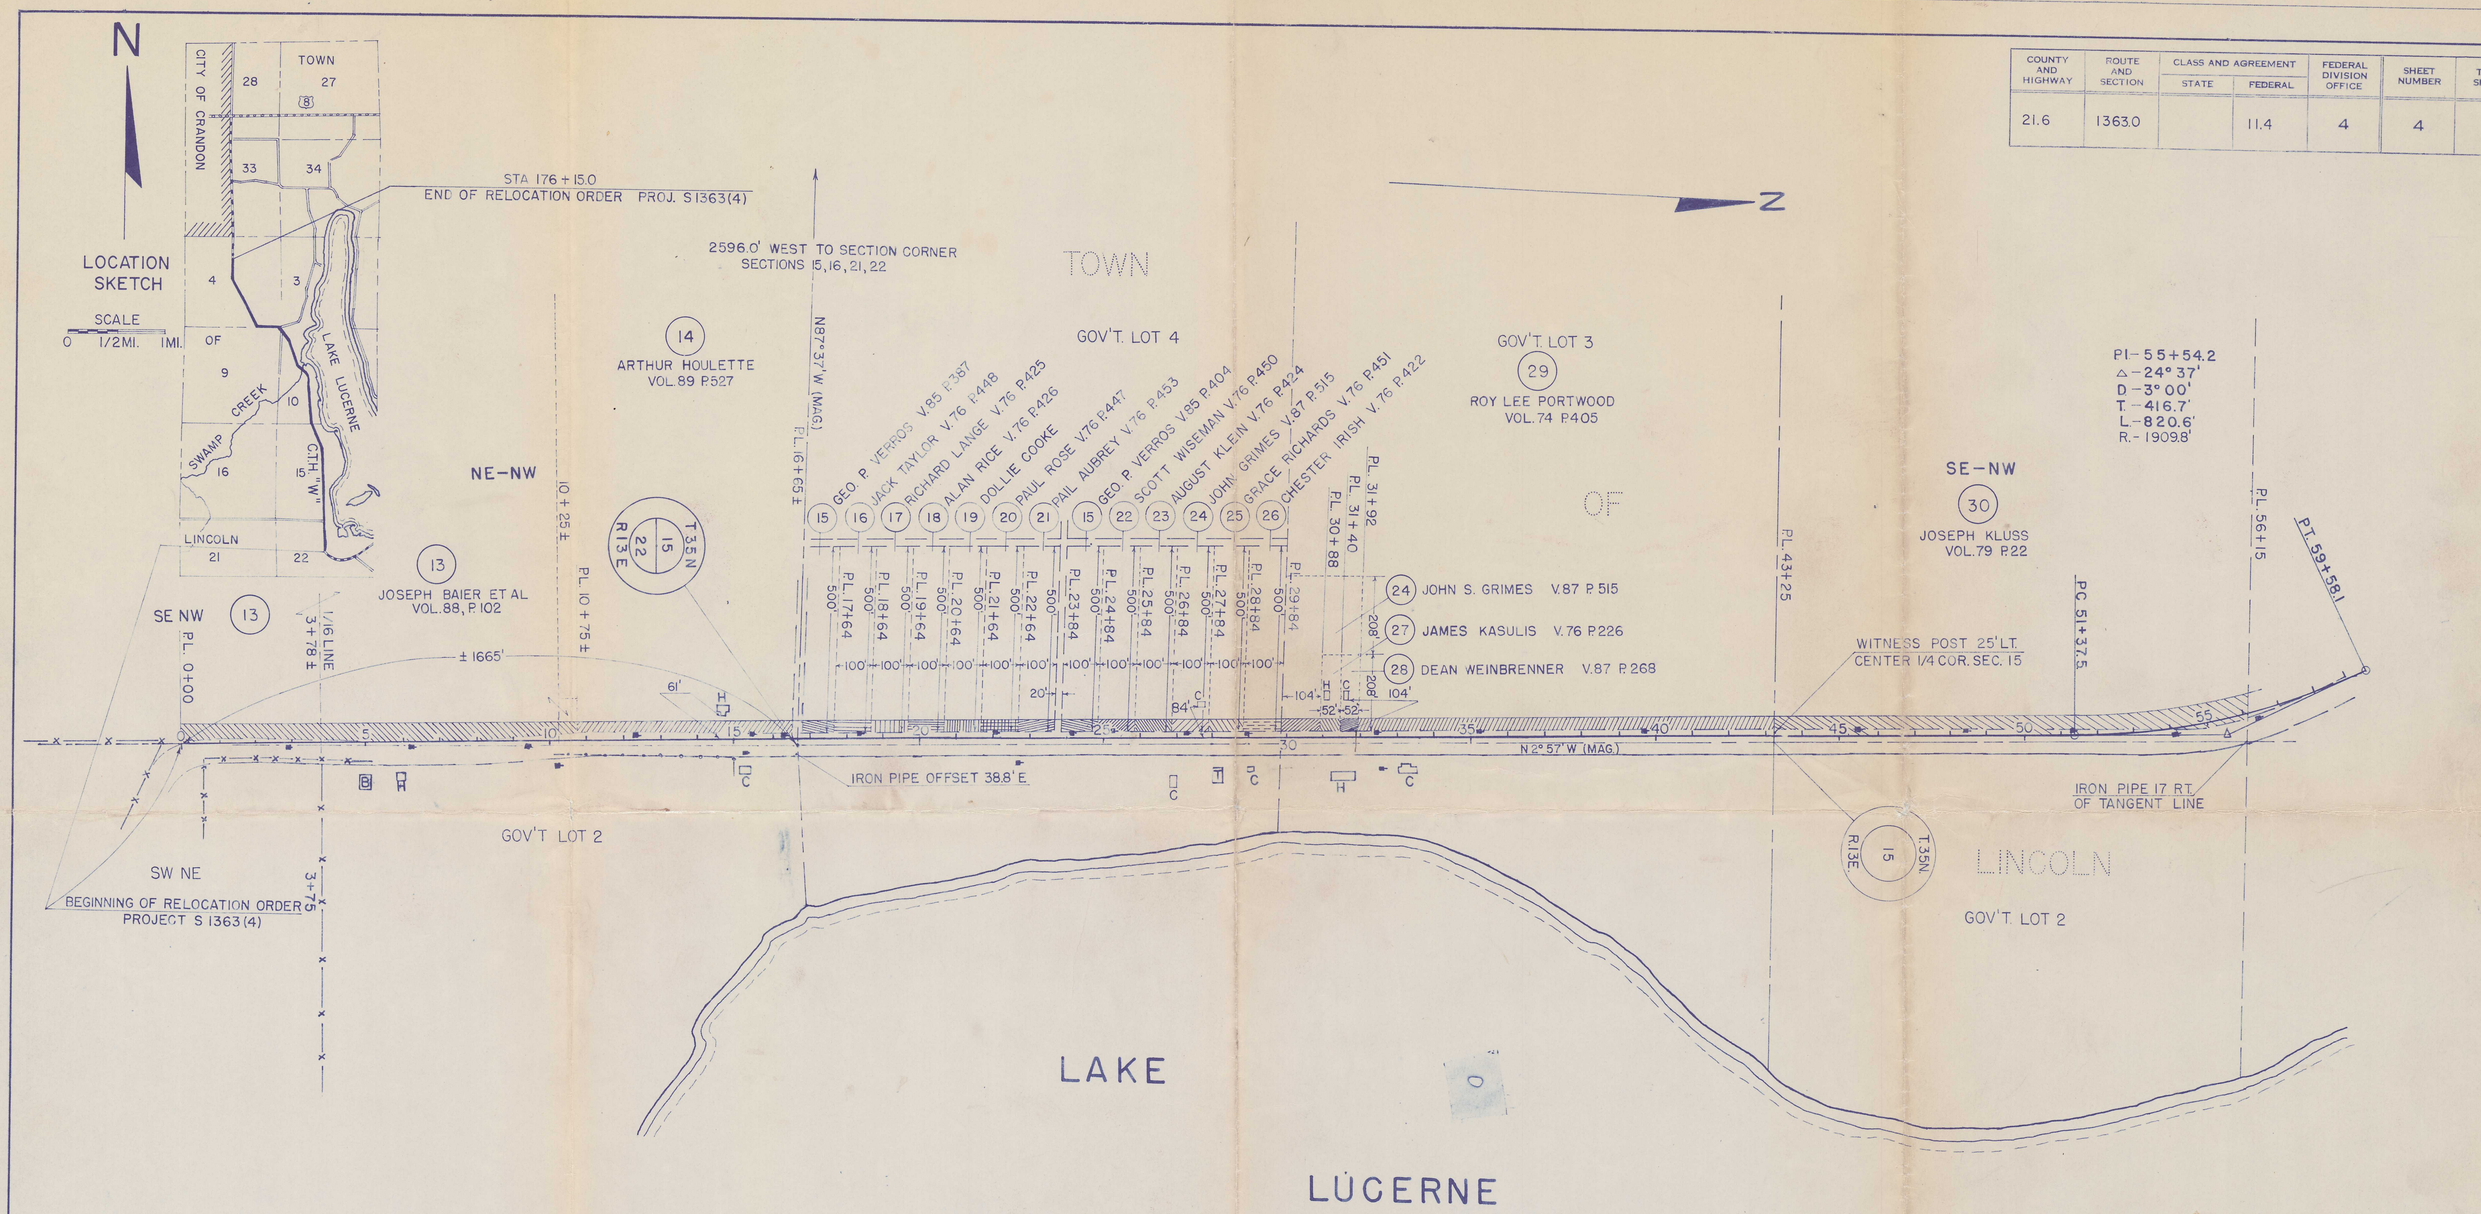

13						
14						
County Highway Commissioner

STATE HIGHWAY COMMISSION OF WISCONSIN

PLAT OF RIGHT OF WAY REQUIRED

PROJECT S 1363 (4)

LAKE LUCERNE - CRANDON ROA

C.T.H. "W" FOREST COUN

SCALE

0 200 400

LENGTH - MILES

DATED JAN. 17, 1961

RIGHT OF WAY STA 0+00 - 56+15.0

NO. 121-500-5-19-58