S Print

COUNTY AND HIGHWAY	ROUTE AND SECTION	CLASS AND AGREEMENT		FEDERAL DIVISION OFFICE	SHEET NUMBER	TOTAL SHEETS
		STATE	FEDERAL			
21.6	1363.0		11.2	4	4.1	

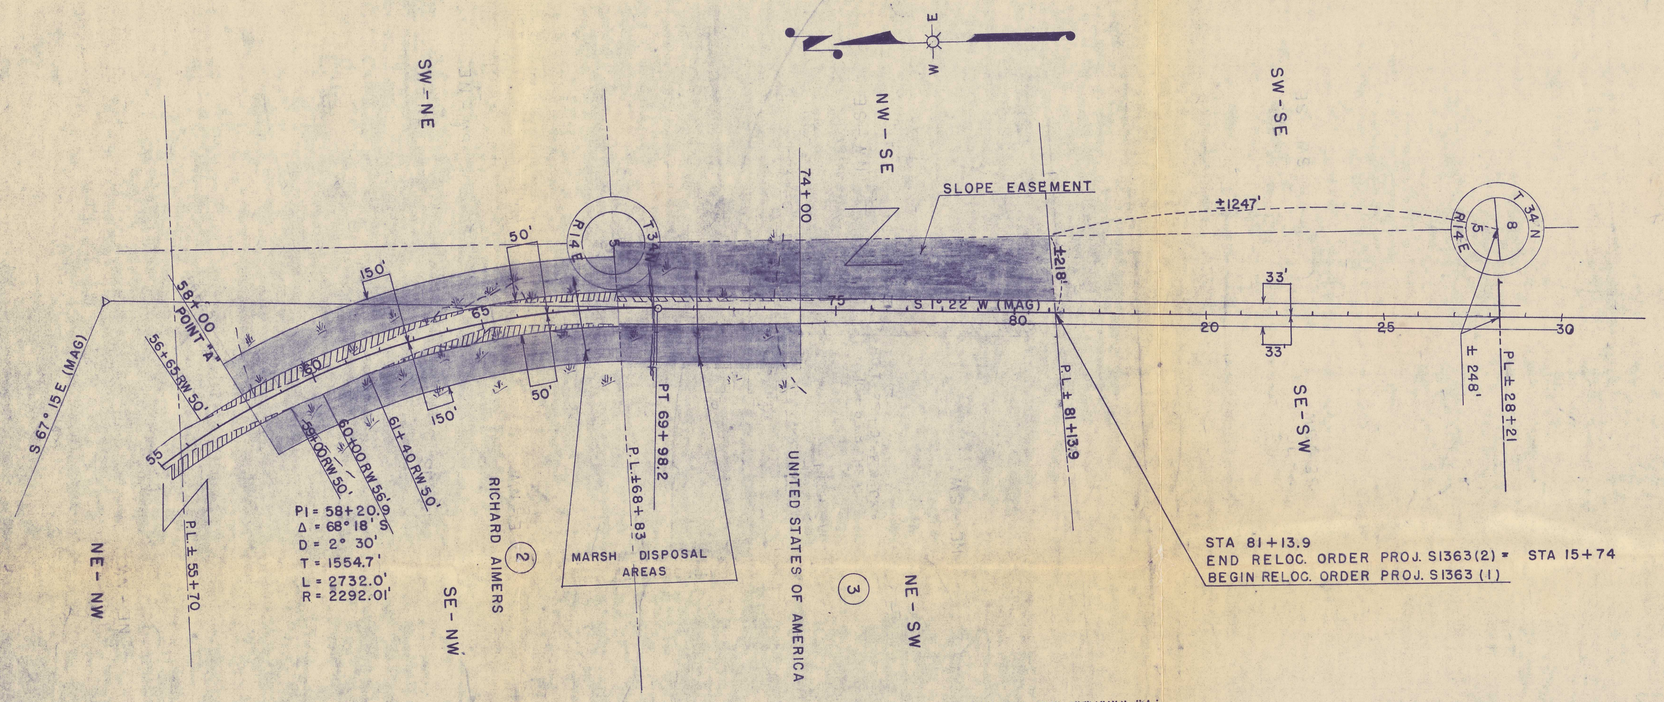

NOTE: ACQUIRE EASEMENTS FOR HIGHWAY PURPOSES EXCEPT AS OTHERWISE NOTED.

PAR. NO.	OWNER	ADDRESS	MORTGAGEE	ADDRESS	DESCRIPTION.	ACRES TO BE ACQUIRED IMP.	UNIMP.	MARSH	TOTAL	INTEREST REQUIRED	PAR. NO.
2	RICHARD AIMERS	1110 SO. ONEIDA GREEN BAY, WIS.			SE-NW SEC. 5, T34N, R14E				1.11		2
3	UNITED STATES OF AMERICA				NE-SW SEC 5, T34N, R14E				0.14	SPECIAL USE PERMIT	3

STATE HIGHWAY COMMISSION OF WISCONSIN
PLAT OF RIGHT OF WAY REQUIRED
PROJECT S1363(2)
CRANDON WABENO ROAD
C. T. H. "W" FOREST COUNTY
NOTEBOOK: 8357
SCALE 0 200 400
LENGTH 1.403 MILES
REVISED MARCH 27, 1958
DATED JAN. 17, 1958

NO. 121—300—1-24-57