COUNTY AND HIGHWAY	ROUTE AND SECTION	CLASS AND AGREEMENT	
		STATE	FEDERAL
21.6	1363.0		11.6

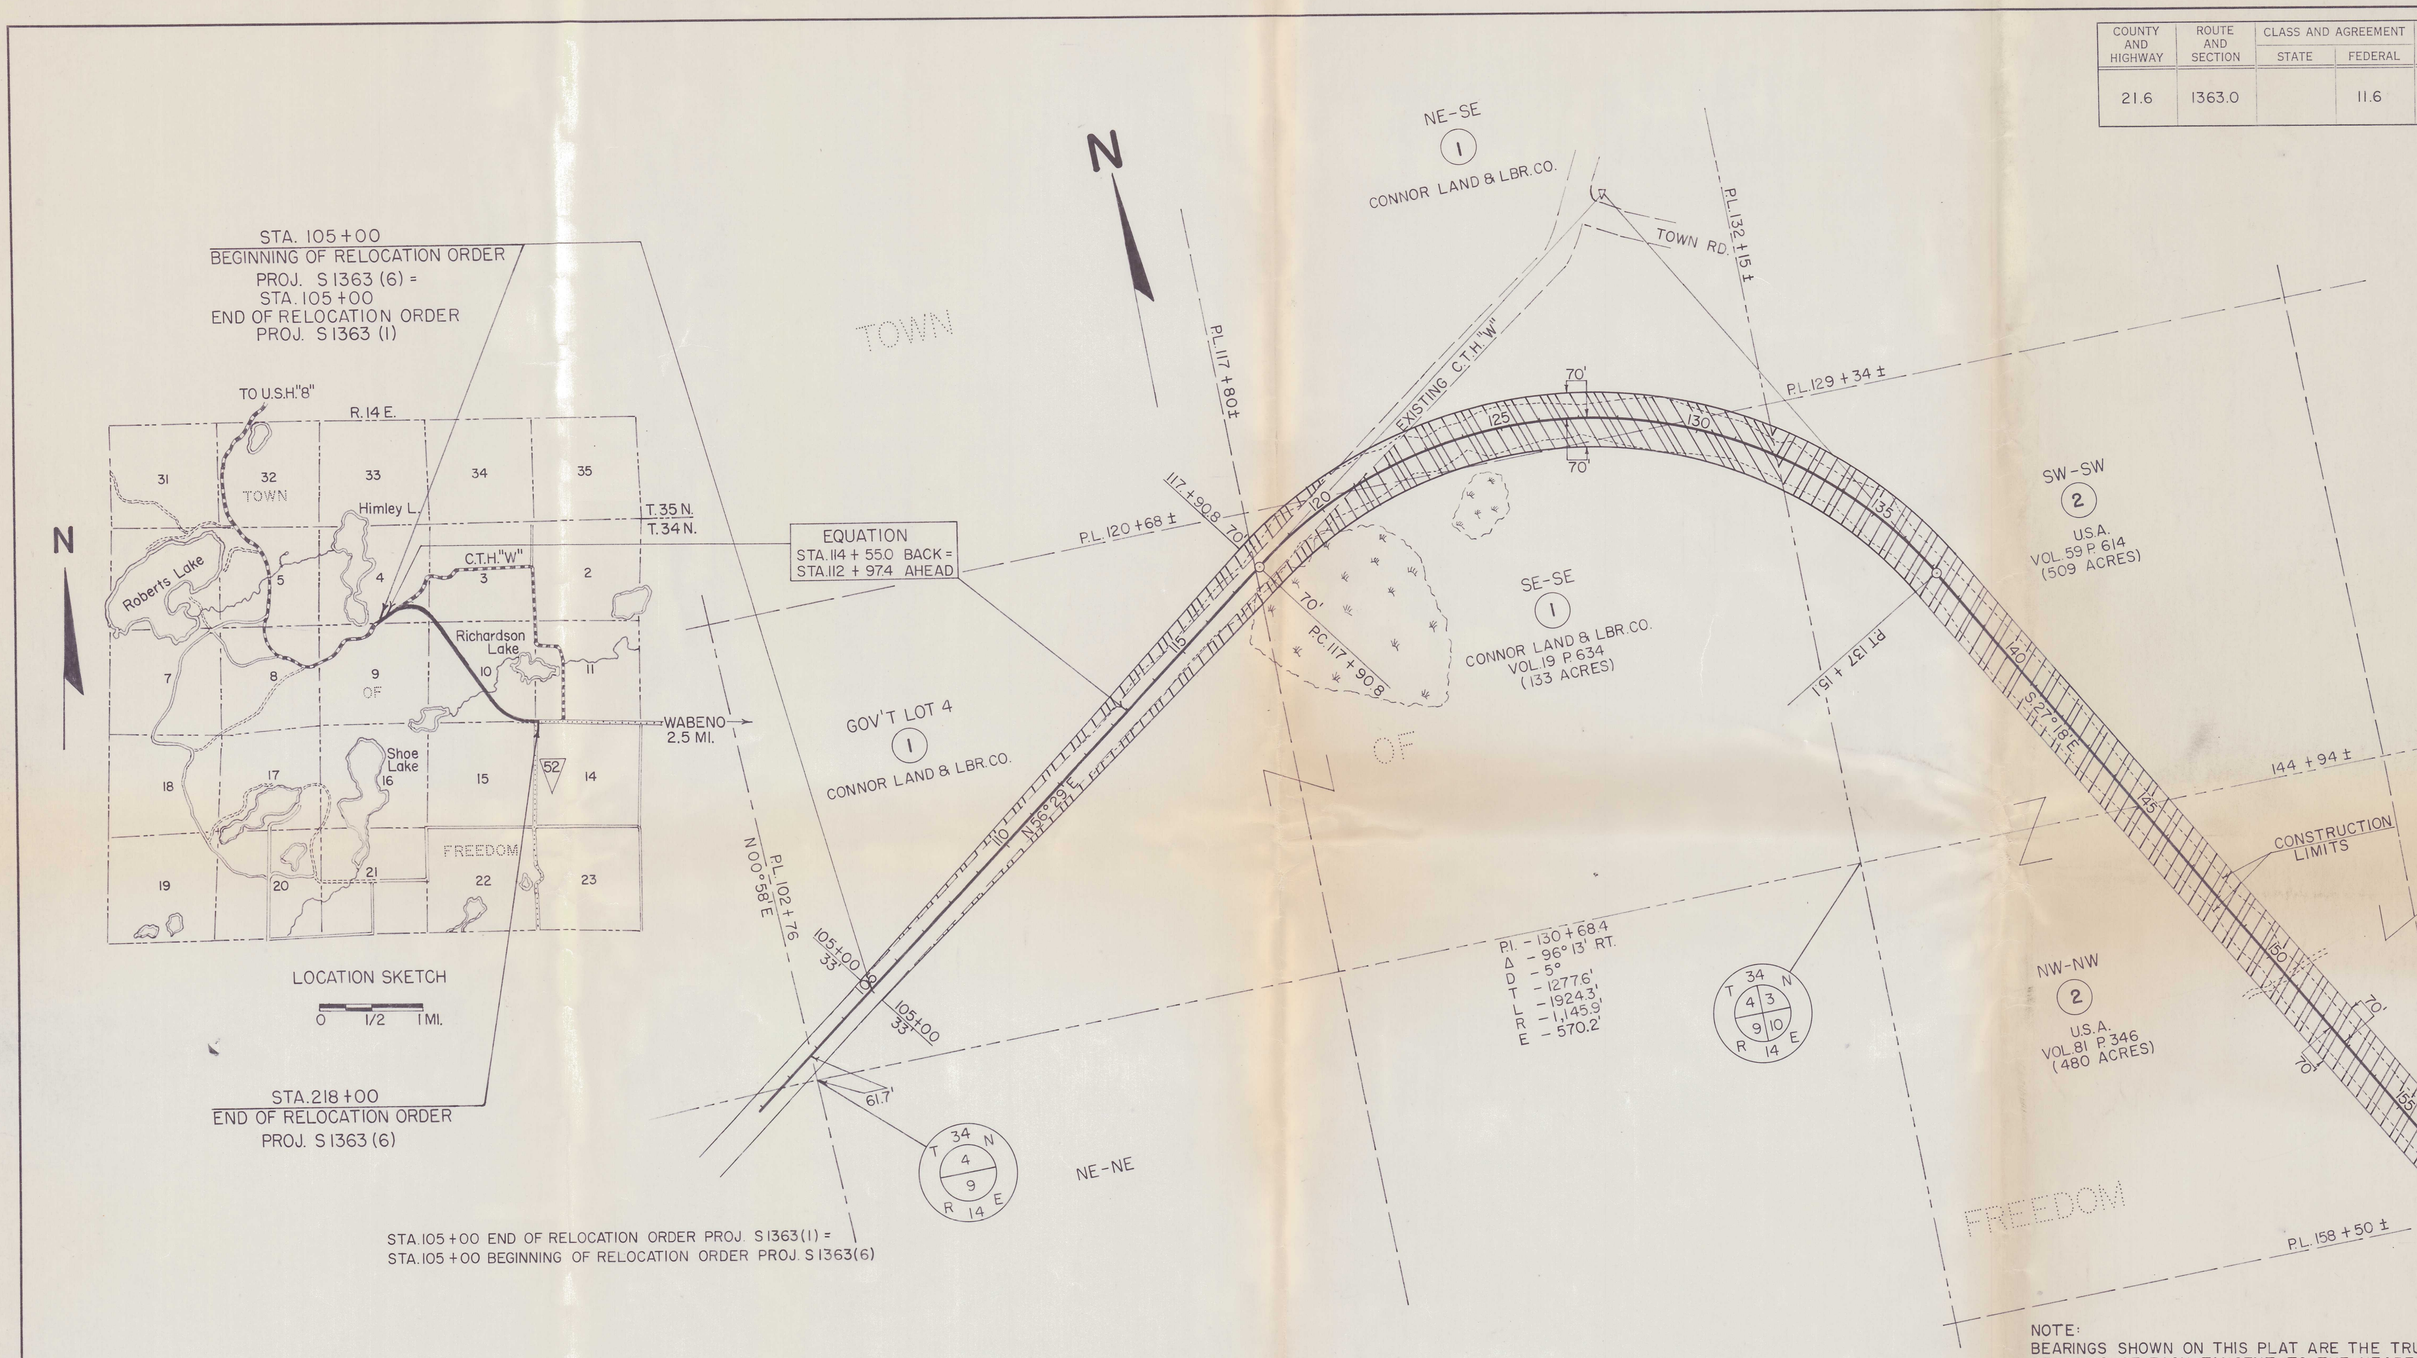

NOTE:
BEARINGS SHOWN ON THIS PLAT ARE THE TRU
BEARINGS OF EACH TANGENT TO THE NEARES

NOTE: ACQUIRE EASEMENTS FOR HIGHWAY PURPOSES EXCEPT AS OTHERWISE NOTED

PAR. NO.	OWNER	ADDRESS	DESCRIPTION	INTEREST REQUIRED	ACRES REQ'D.	ALSO SHEET	PAR. NO.
1	CONNOR LAND & LUMBER COMPANY	LAONA , WIS.	GOV'T LOT 4, NE-SE, SE-SE SEC. 4 T. 34 N. R. 14 E.	EASEMENT	5.13		1
2	NICOLET NATIONAL FOREST	RHINELANDER , WIS.	SW-SW SEC. 3 NW-NW SEC. 10 T. 34 N. R. 14 E.	SPL. USE PERMIT	→	4.1	2

STATE HIGHWAY COMMISS

PLAT OF RIGHT OF

PROJECT S 136

ROBERTS

C.T.H. "W"

SCALE

0 200

LENGTH = 2.170 MILES