COUNTY AND HIGHWAY	ROUTE AND SECTION	CLASS AND AGREEMENT		FEDERAL DIVISION OFFICE	SHEET NUMBER	TOTAL SHEETS
		STATE	FEDERAL			
21.6	1363.0		11.6	4	4.1	

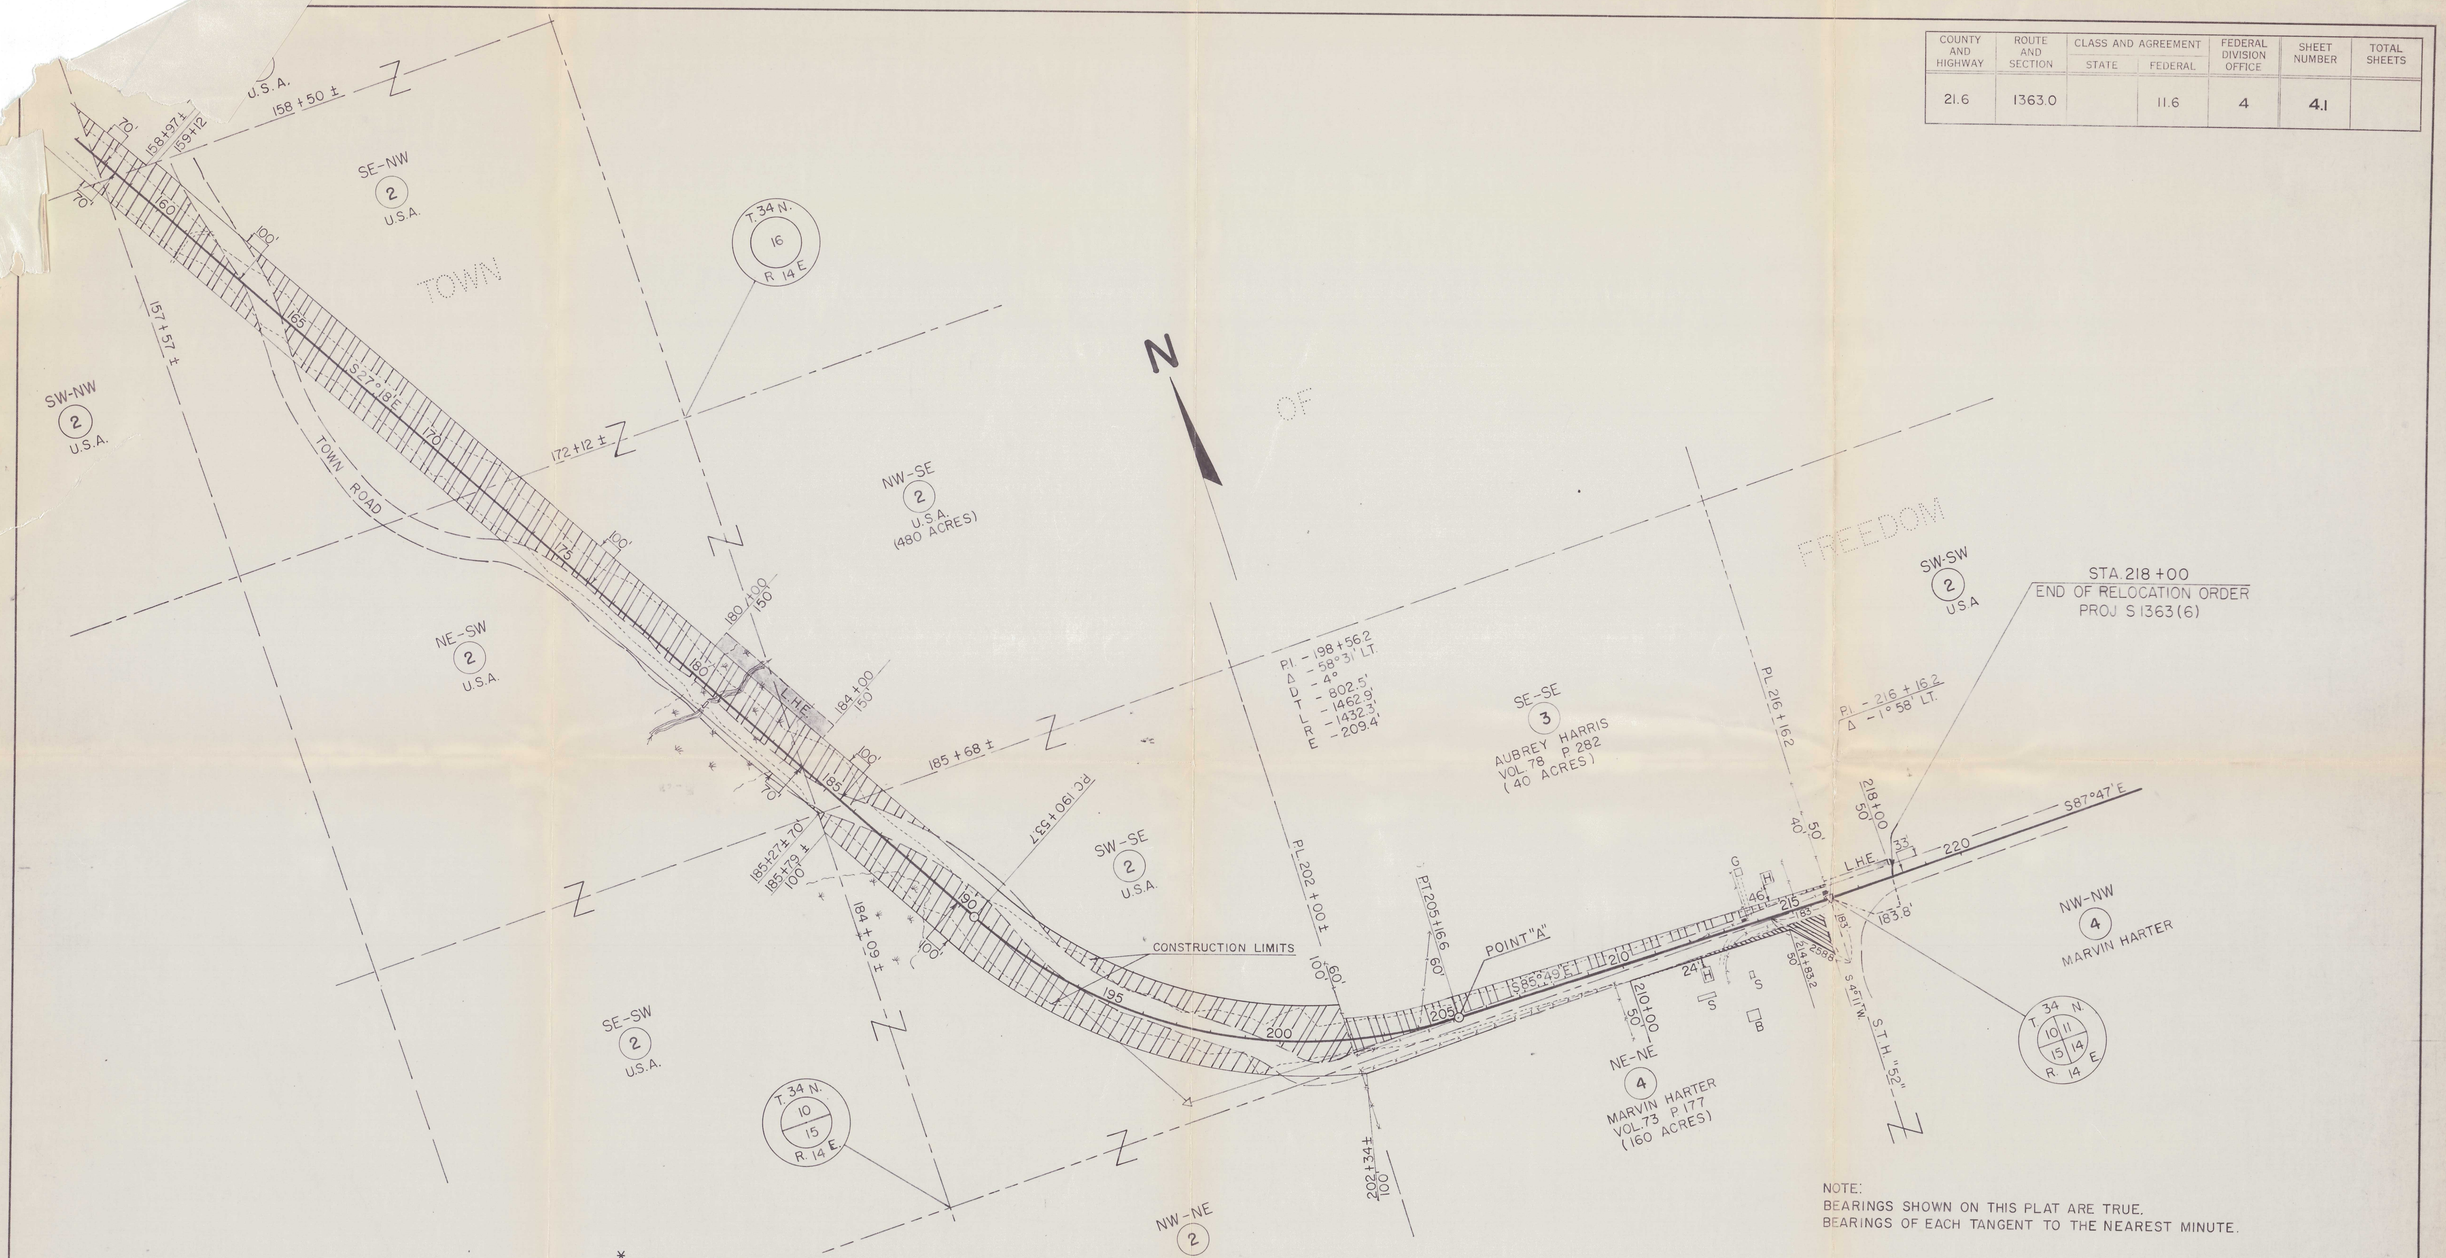

NOTE:
BEARINGS SHOWN ON THIS PLAT ARE TRUE.
BEARINGS OF EACH TANGENT TO THE NEAREST MINUTE.

* NOTE: ACQUIRE EASEMENTS FOR HIGHWAY PURPOSES EXCEPT AS OTHERWISE NOTED.

PAR. NO.	OWNER	ADDRESS	DESCRIPTION	INTEREST REQUIRED	ACRES REQ'D.	ALSO SHEET	PAR. NO.
2	NICOLET NATIONAL FOREST	RHINELANDER, WIS.	SW-NW, NE-NW, SE-NW, NE-SW, NW-SE, SW-SE SEC. 10 ; SW-SW SEC. 11 T. 34 N. R. 14 E.	SPL. USE PERMIT	→	4	2
3	AUBREY HARRIS & MARGARET (HW)	WABENO, WIS.	SE-SE SEC. 10 T. 34 N. R 14 E.	EASEMENT	1.34		3
4	MARVIN HARTER & MARJORIE (HW)	WABENO, WIS.	NE-NE SEC. 15 T. 34 N. R. 14 E.	EASEMENT	0.23		4

STATE HIGHWAY COMMISSION OF WISCONSIN

PLAT OF RIGHT OF WAY REQUIRED

PROJECT S 1363 (6)

ROBERTS LAKE - WABENO ROAD

C.T.H. "W"

FOREST COUNTY

SCALE 0 200 400

LENGTH = 2.170 MILES

REVISED MAR. 1, 1963

DATED DEC. 18, 1962

BRUNING 375 500-5-60