COUNTY AND HIGHWAY	ROUTE AND SECTION	CLASS AND AGREEMENT		FEDERAL DIVISION OFFICE	SHEET NUMBER	TOTAL SHEETS
		STATE	FEDERAL			
21.6	1363.0		11.6	4	4	

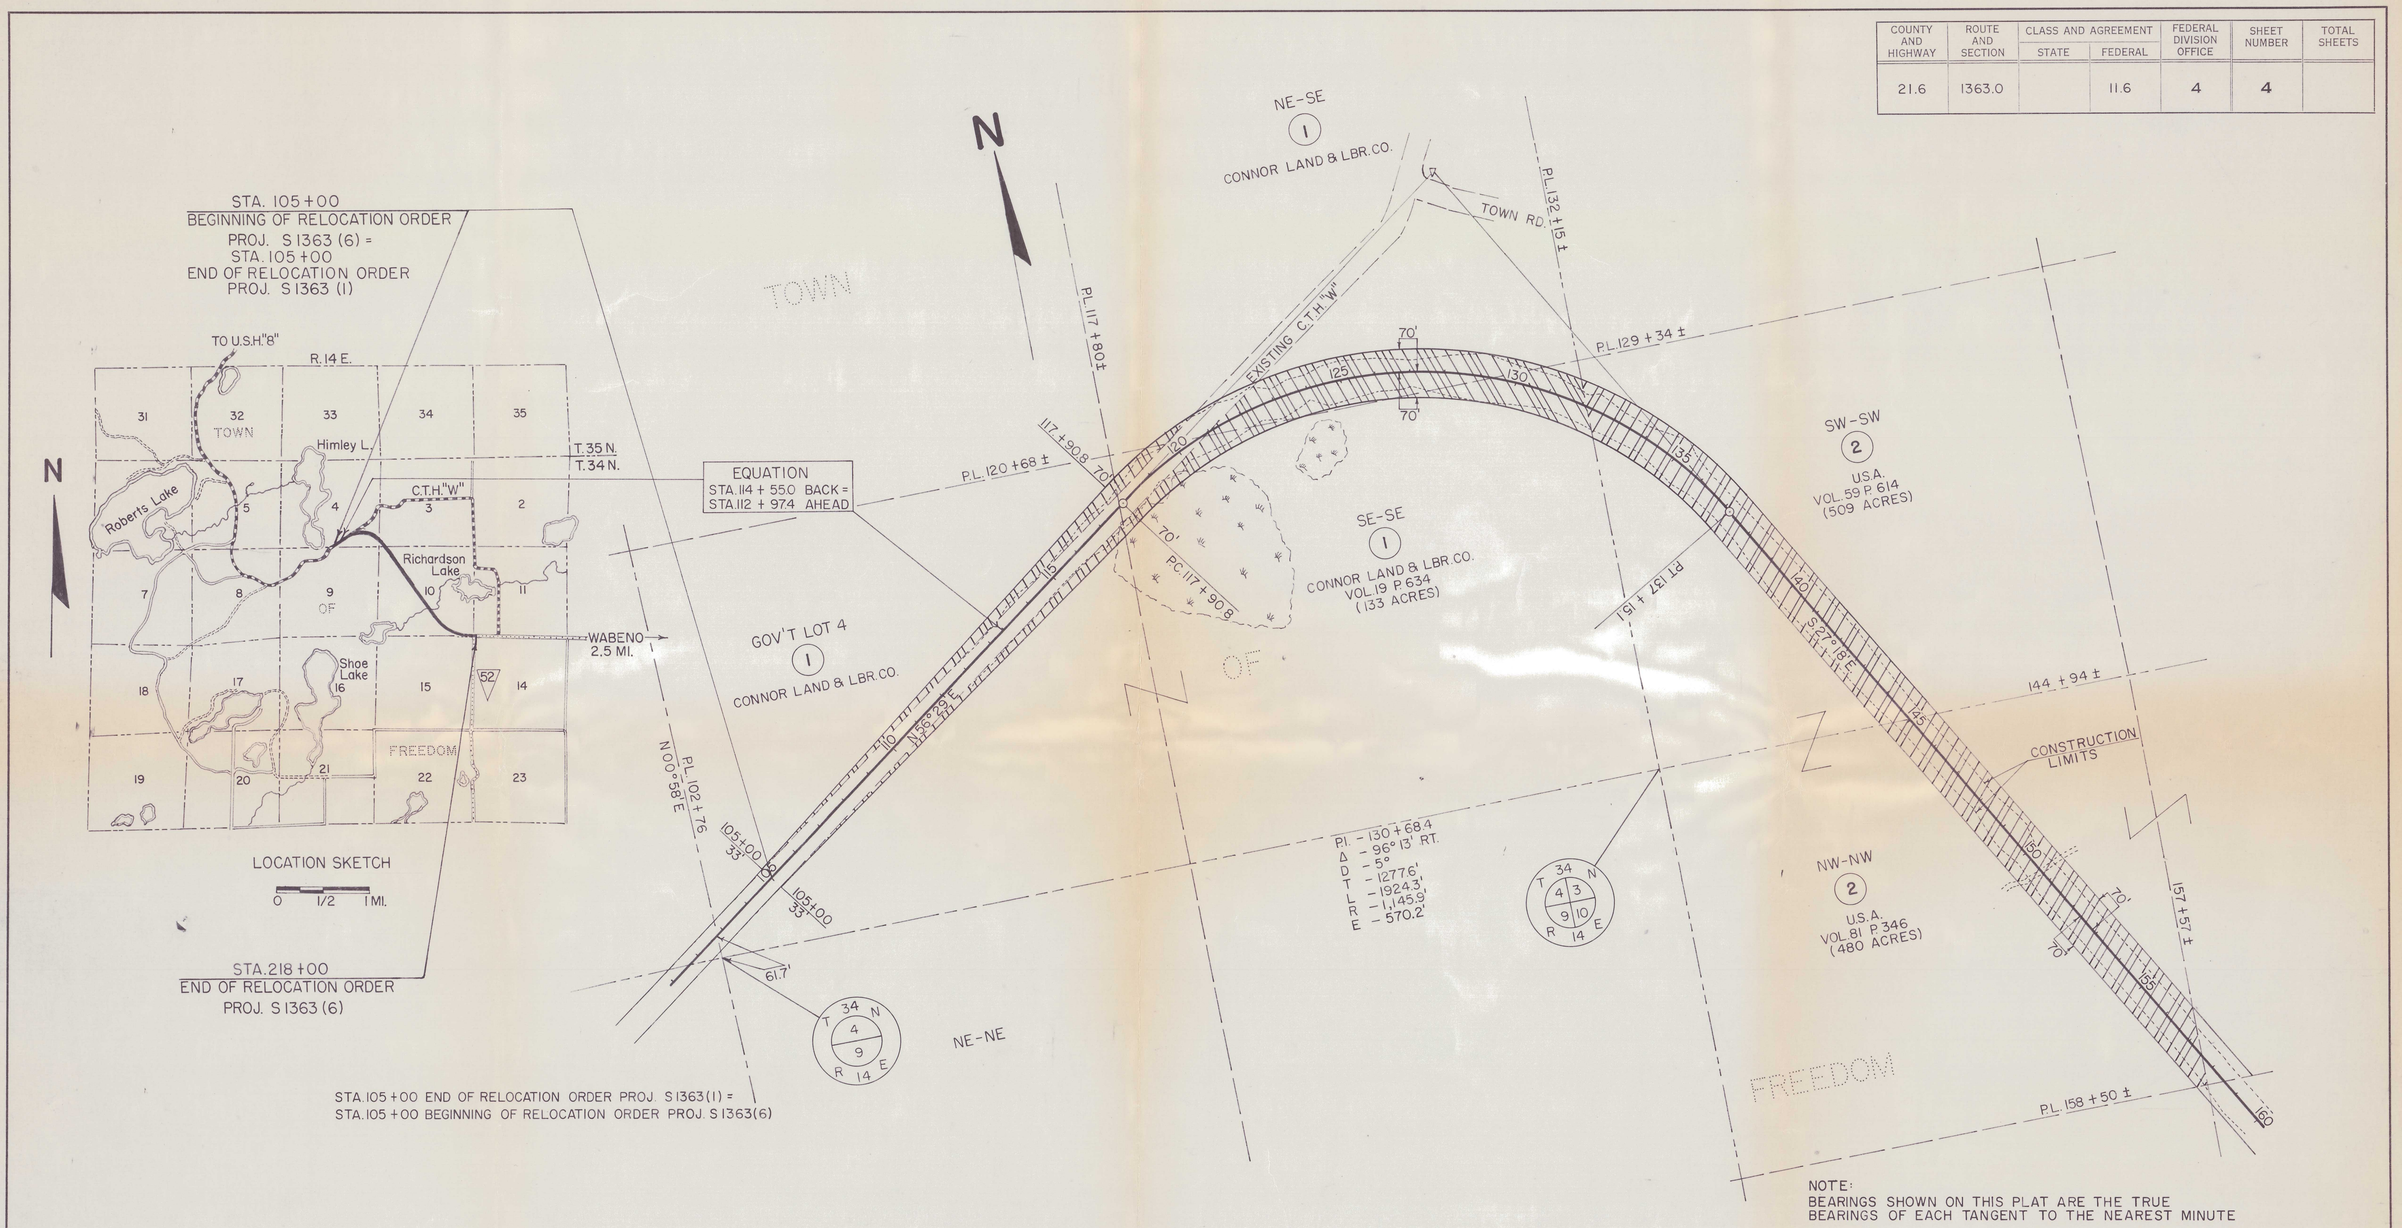

STA. 105+00 END OF RELOCATION ORDER PROJ. S 1363(1) =
STA. 105+00 BEGINNING OF RELOCATION ORDER PROJ. S 1363(6)

NOTE:
BEARINGS SHOWN ON THIS PLAT ARE THE TRUE
BEARINGS OF EACH TANGENT TO THE NEAREST MINUTE

NOTE: ACQUIRE EASEMENTS FOR HIGHWAY PURPOSES EXCEPT AS OTHERWISE NOTED

PAR. NO.	OWNER	ADDRESS	DESCRIPTION	INTEREST REQUIRED	ACRES REQ'D.	ALSO SHEET	PAR. NO.
1	CONNOR LAND & LUMBER COMPANY	LAONA , WIS.	GOV'T LOT 4, NE-SE, SE-SE SEC. 4 T. 34 N. R. 14 E.	EASEMENT	5.13		1
2	NICOLET NATIONAL FOREST	RHINELANDER , WIS.	SW-SW SEC. 3 NW-NW SEC. 10 T. 34 N. R. 14 E.	SPL. USE PERMIT	→	4.1	2

STATE HIGHWAY COMMISSION OF WISCONSIN

PLAT OF RIGHT OF WAY REQUIRED

PROJECT S 1363 (6)

ROBERTS LAKE - WABENO ROAD

C.T.H. "W" FOREST COUNTY

SCALE 0 200 400

LENGTH = 2.170 MILES DATED DEC. 18, 1962