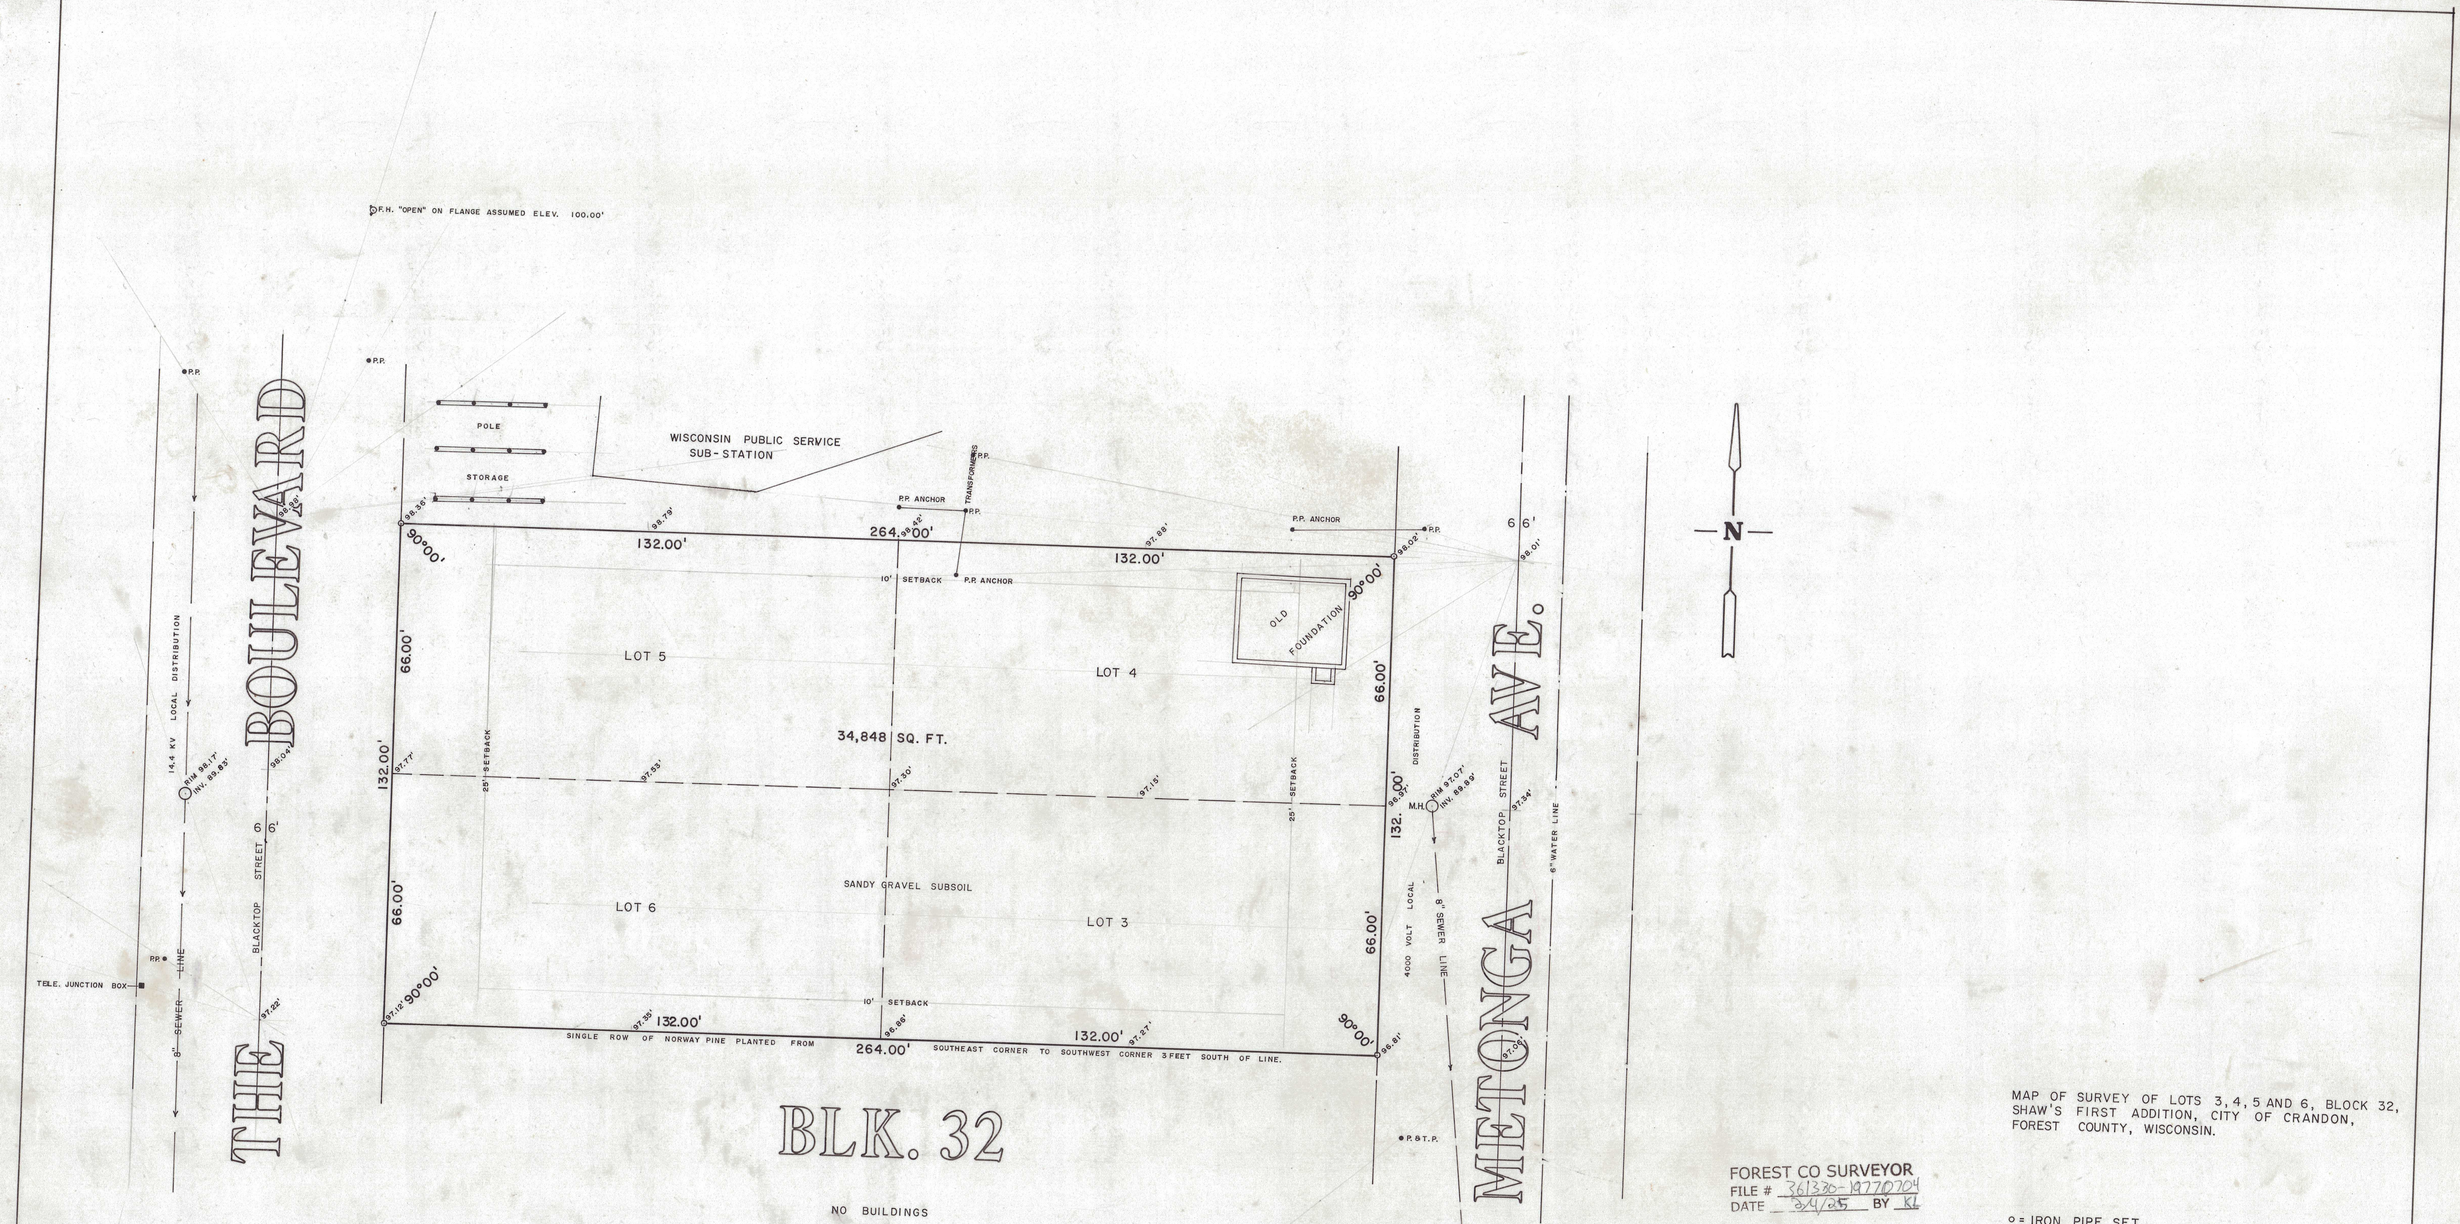

MAP OF SURVEY OF LOTS 3, 4, 5 AND 6, BLOCK 32, SHAW'S FIRST ADDITION, CITY OF CRANDON, FOREST COUNTY, WISCONSIN.

FOREST CO SURVEYOR
FILE # 361330-19770704
DATE 3/4/25 BY KL

o = IRON PIPE SET

WISCONSIN
THOMAS R. ARNOTT
S-887
WIS.
LAND SURVEYOR

Thomas R. Arnott

THOMAS R. ARNOTT
REGISTERED LAND SURVEYOR
ROUTE 1, BOX 208
CRANDON, WIS. 54520

MAP OF SURVEY FOR

JAMES CONWAY

SCALE: 1" = 20'.

DATE: 4 JULY 1977