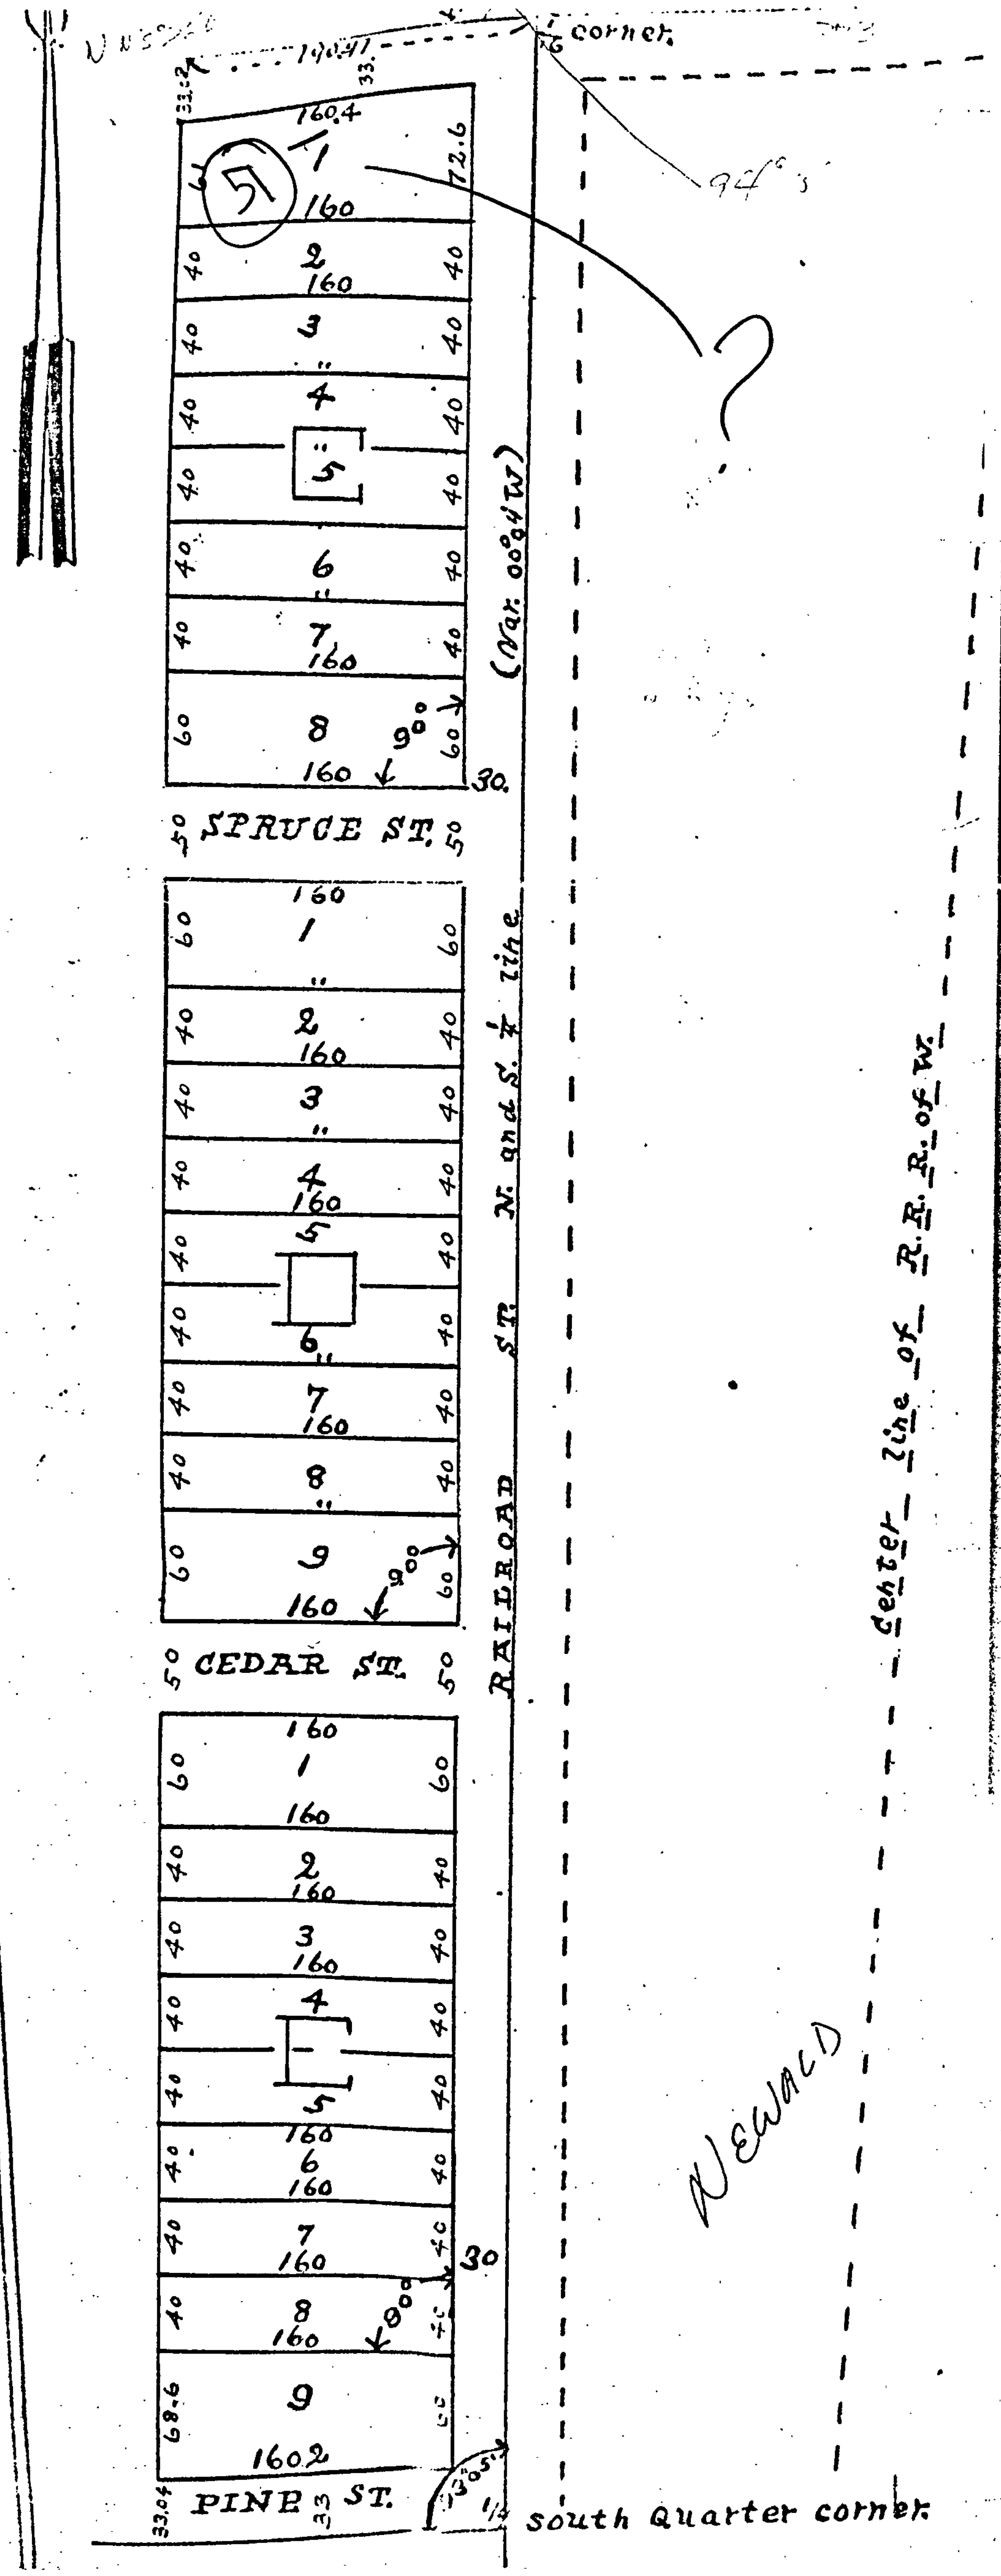

I, N. H. Smith surveyor do hereby certify that d...
mapped into Blocks, Lots, Streets and Alleys all of the...
26, Township No. 38 N. Range No. 14 E. as repres...
A and B and, also all of that part of the S.E...
tion Town and Range as represented by Block...
survey and map by the order and direction of...
is a correct representation of all of the exter...
and of the divisions thereon made; that in...
I have fully complied with the provisions of C...
of 1898. Dated this 27 day of February 19...

State of Wisconsin }
County of Oconto } ss We the owners of the la...
hereby acknowledge that said land has been...
dance to our instructions; and will be...
Situated in Forest Co. Wis

Witnesses
Herman Baer
Edw. M. Newald

State of Wisconsin }
County of Oconto } ss On thi 2nd day of...
me to me known to be the parties who c...
surveyed and mapped, and acknowle...
deed.

Herman Baer Notary Public Oconto County Wis.

Herma...
My commi...

S.W. ¼

26,

The distances a...

No.

Registers Office }
Forest County, Wis. } ss
o'clock A.M. and rec...

No.

Registers Office }
Forest County, Wis. } s...

FOREST CO SURVEYOR
FILE # 381426-0000227
DATE ______________ BY ___