PLAT OF SURVEY

THE E 1/2 OF THE NW 1/4 – NE 1/4, THE E 1/2 OF THE SW 1/4 – NE 1/4 & THE NE 1/4 – NE 1/4 OF SECTION 30, T38N, R14E, TOWN OF ROSS, FOREST COUNTY, WISCONSIN

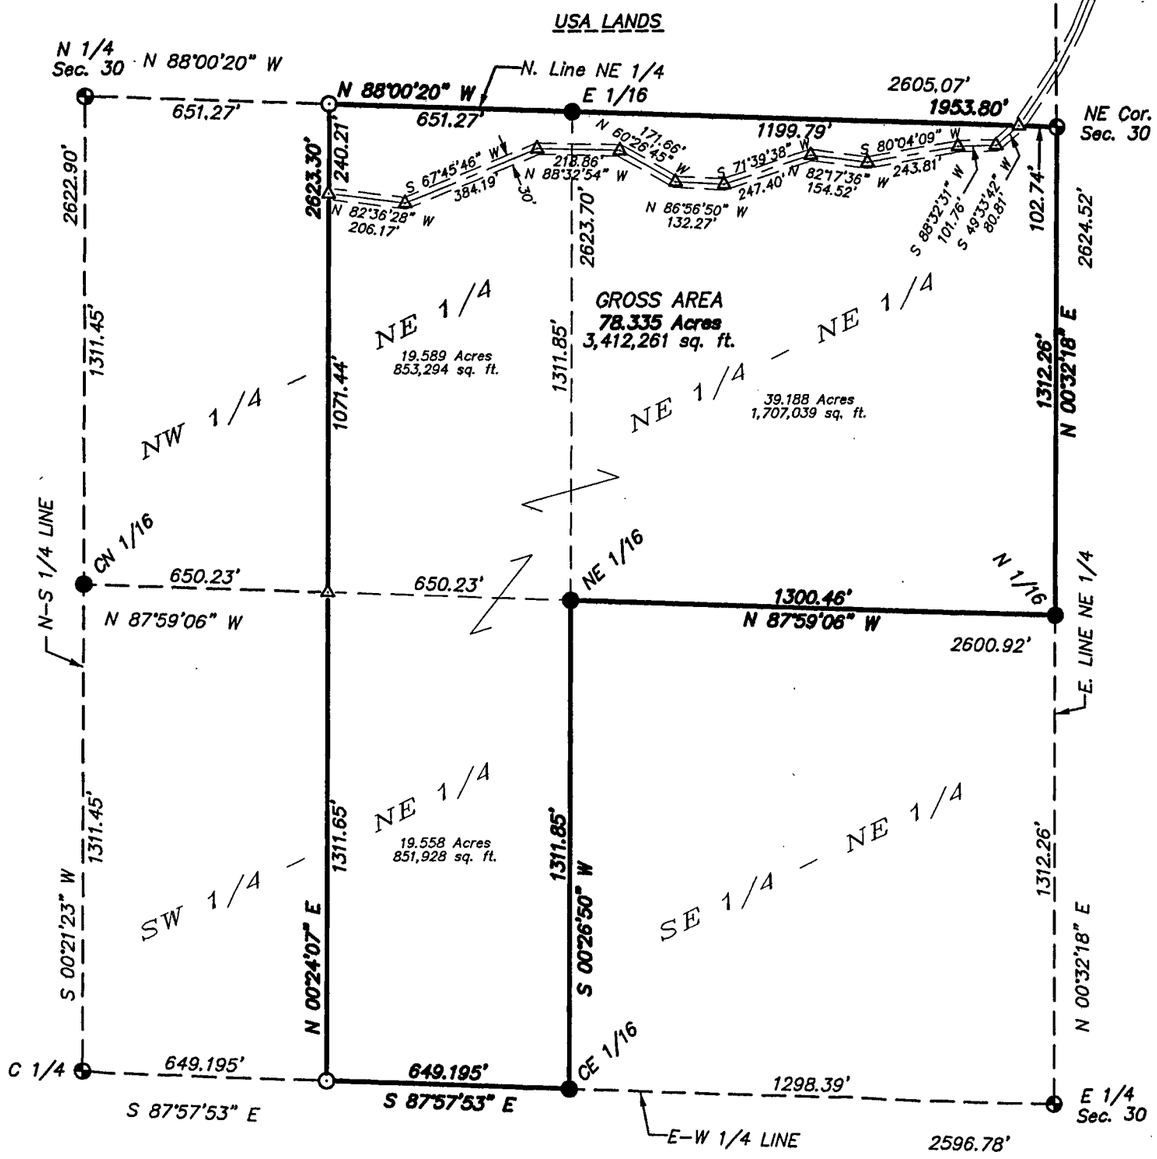

DRAWN BY: KRM DWG. NO.: 2185-06 CHECKED BY: MAT

WISCONSIN
MICHAEL A. TREML
S-2197
LAONA
WI
LAND SURVEYOR

Michael A Treml
2/20/06

SURVEYOR'S CERTIFICATE:

I, Michael A. Treml, Registered Land Surveyor, HEREBY certify that by the order of Linda Bauknecht: I have surveyed, divided and mapped the hereon described and depicted lands and the within map is a true and correct representation of the lands surveyed to the best of my knowledge and belief. Also, I assume no responsibility for access to said lands surveyed.

LEGEND:

- EXISTING 2" ALUM. PIPE W/ 3" ALLOY CAP
- EXISTING 1" IRON PIPE W/ 2" ALLOY CAP
- SET 1" X 20" IRON PIPE
- COMPUTED POSITION

Bearings are referenced to a Consolidated Papers Inc. Survey Map of said Sec. 30, the North Line of the NE 1/4, bears N 88°00'20" W.

400 0 400 800 1200

Scale: 1" = 400'

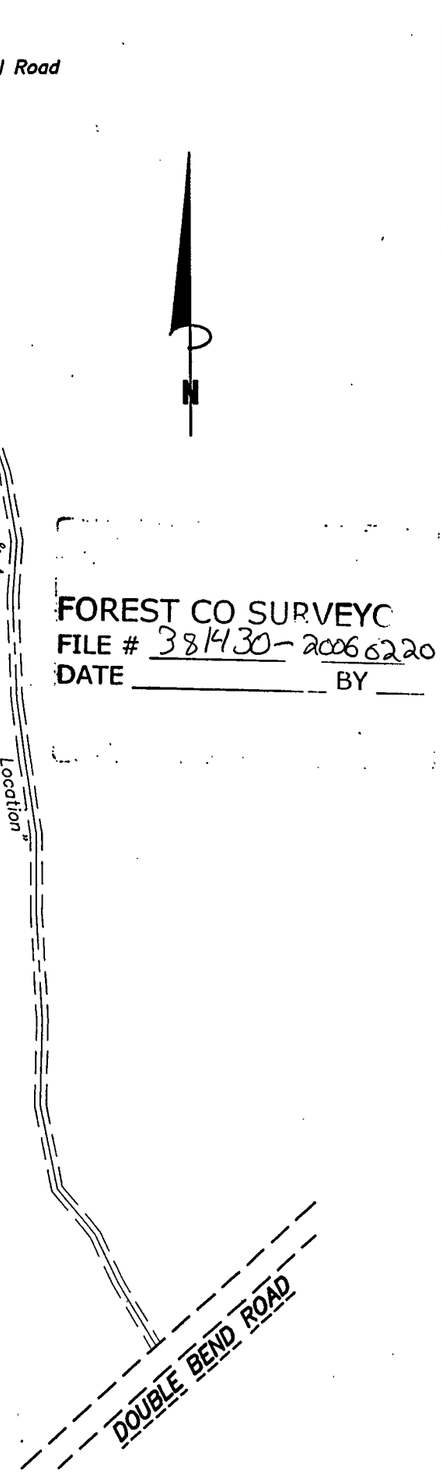

FOREST CO SURVEYO
FILE # 381430-20066220
DATE _____ BY ___