18-40-14

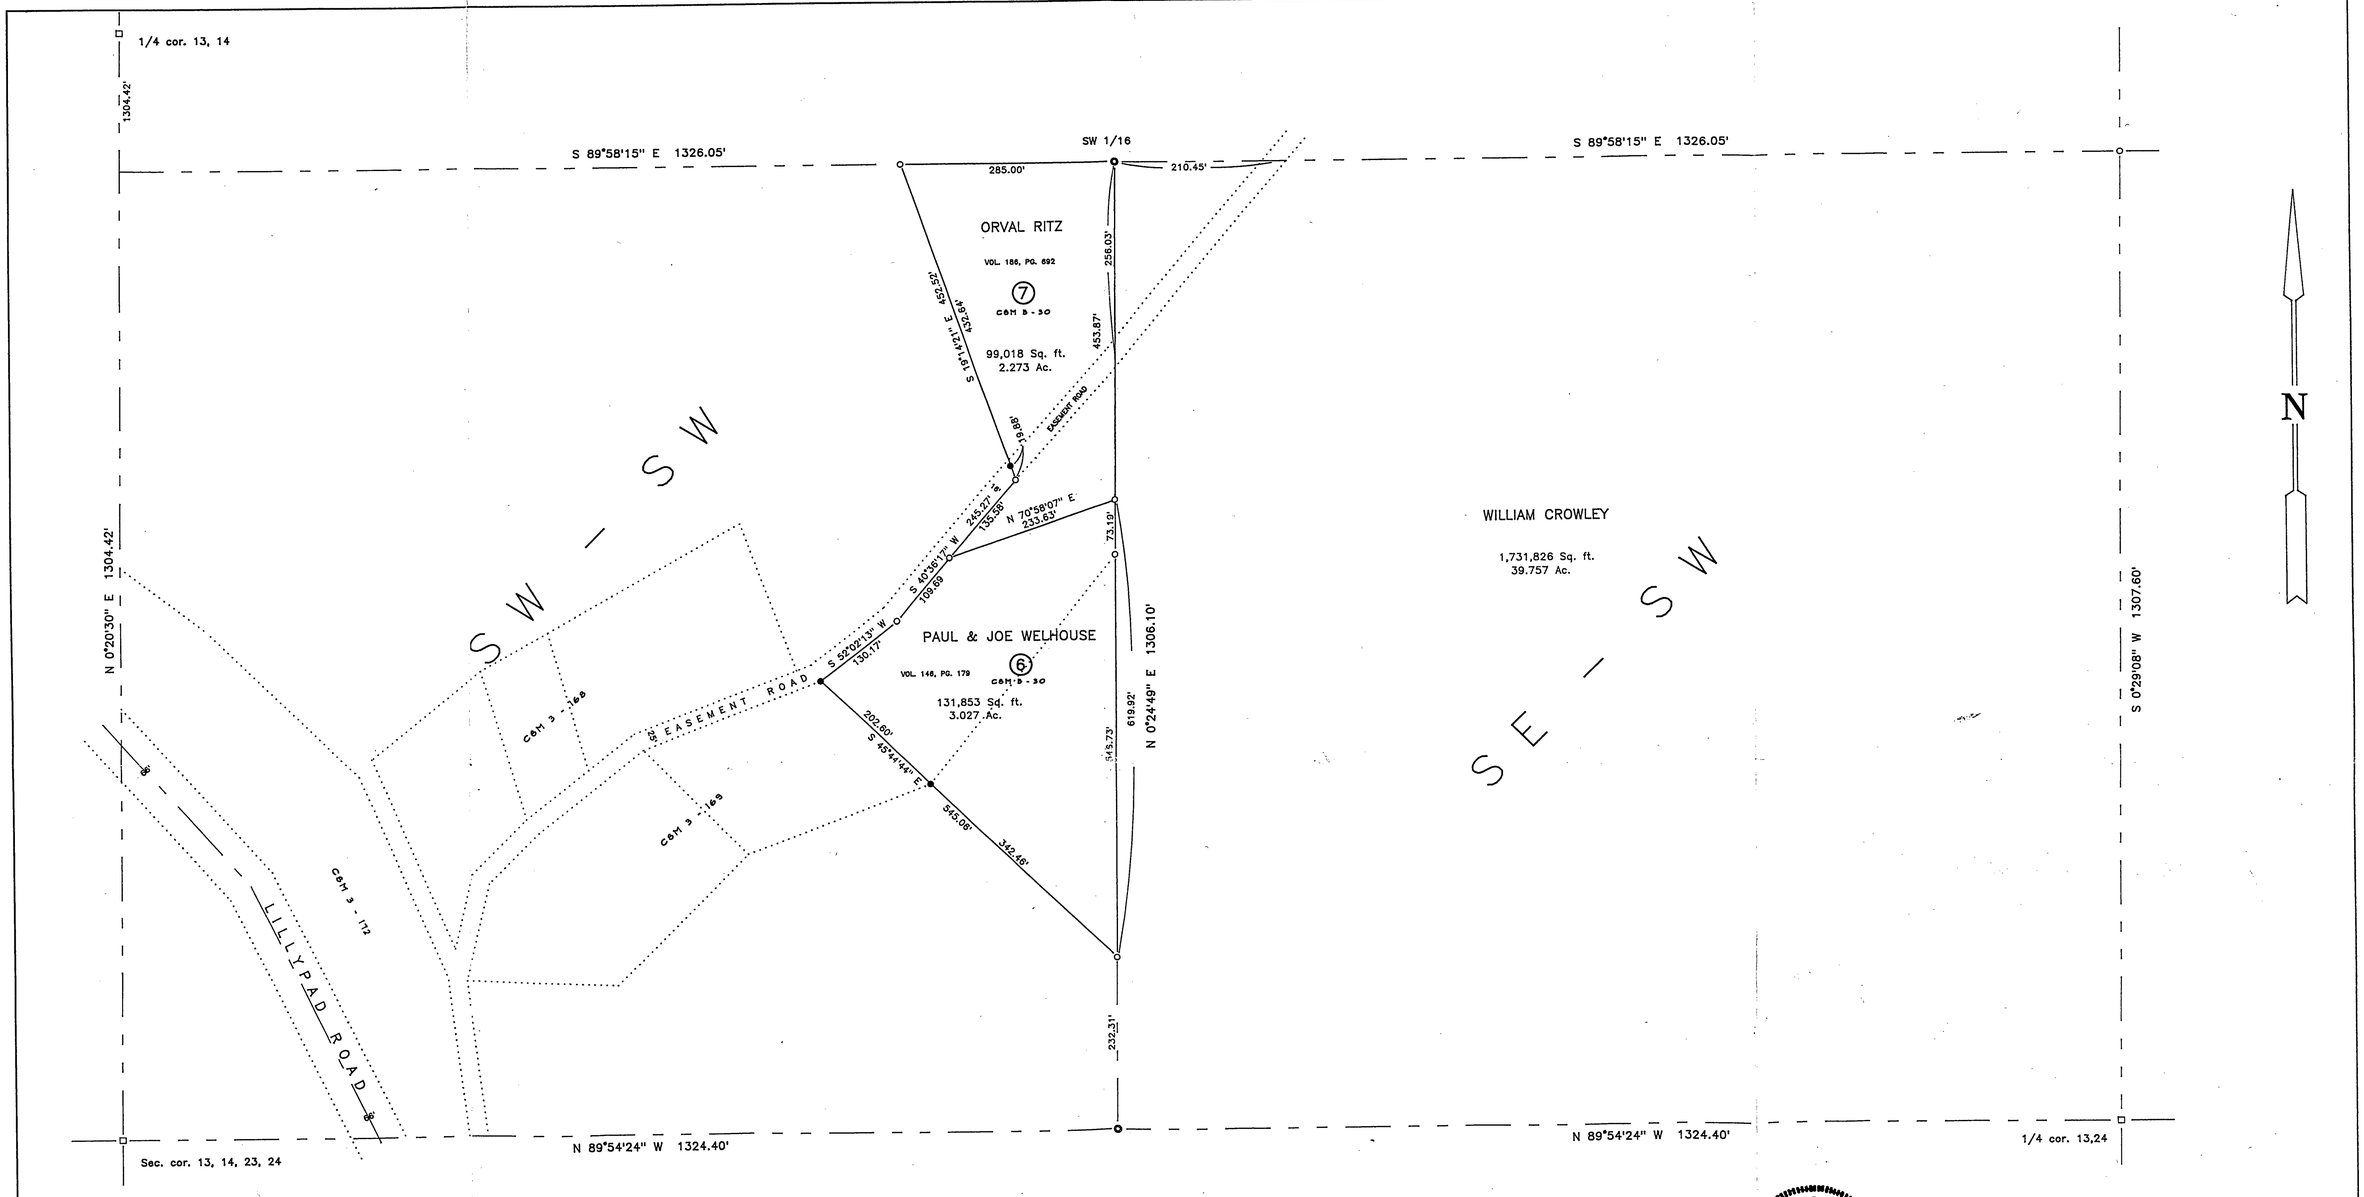

LEGEND

- ⊙ 2" iron pipe set
- ○ iron pipe set
- ▲ railroad spike found
- △ PK nail set
- ■ county monument found
- ● iron pipe found
- □ Forest Service monument found
- —— Boundary of parcel surveyed.

WISCONSIN
THOMAS R. ARNOTT
S-887
CRANDON
WIS.
LAND SURVEYOR
1995

FOREST CO SURVEYOR
FILE # 401413-19950816
DATE _____ BY ___

THOMAS R. ARNOTT
REGISTERED LAND SURVEYOR
P.O. BOX 635
ANTIGO, WIS. 54409

SURVEY FOR WILLIAM CROWLEY, ORVAL RITZ AND PAUL WELHOUSE, BEING PART OF THE SW–SW AND ALL OF THE SE–SW IN SEC 13, T40N, R14E, TOWN OF ALVIN, FOREST CO., WI

SCALE: 1" = 100'	DATE: JUNE. 1995 REVISED AUGUST 1995
DC FILE: GROUPS13	